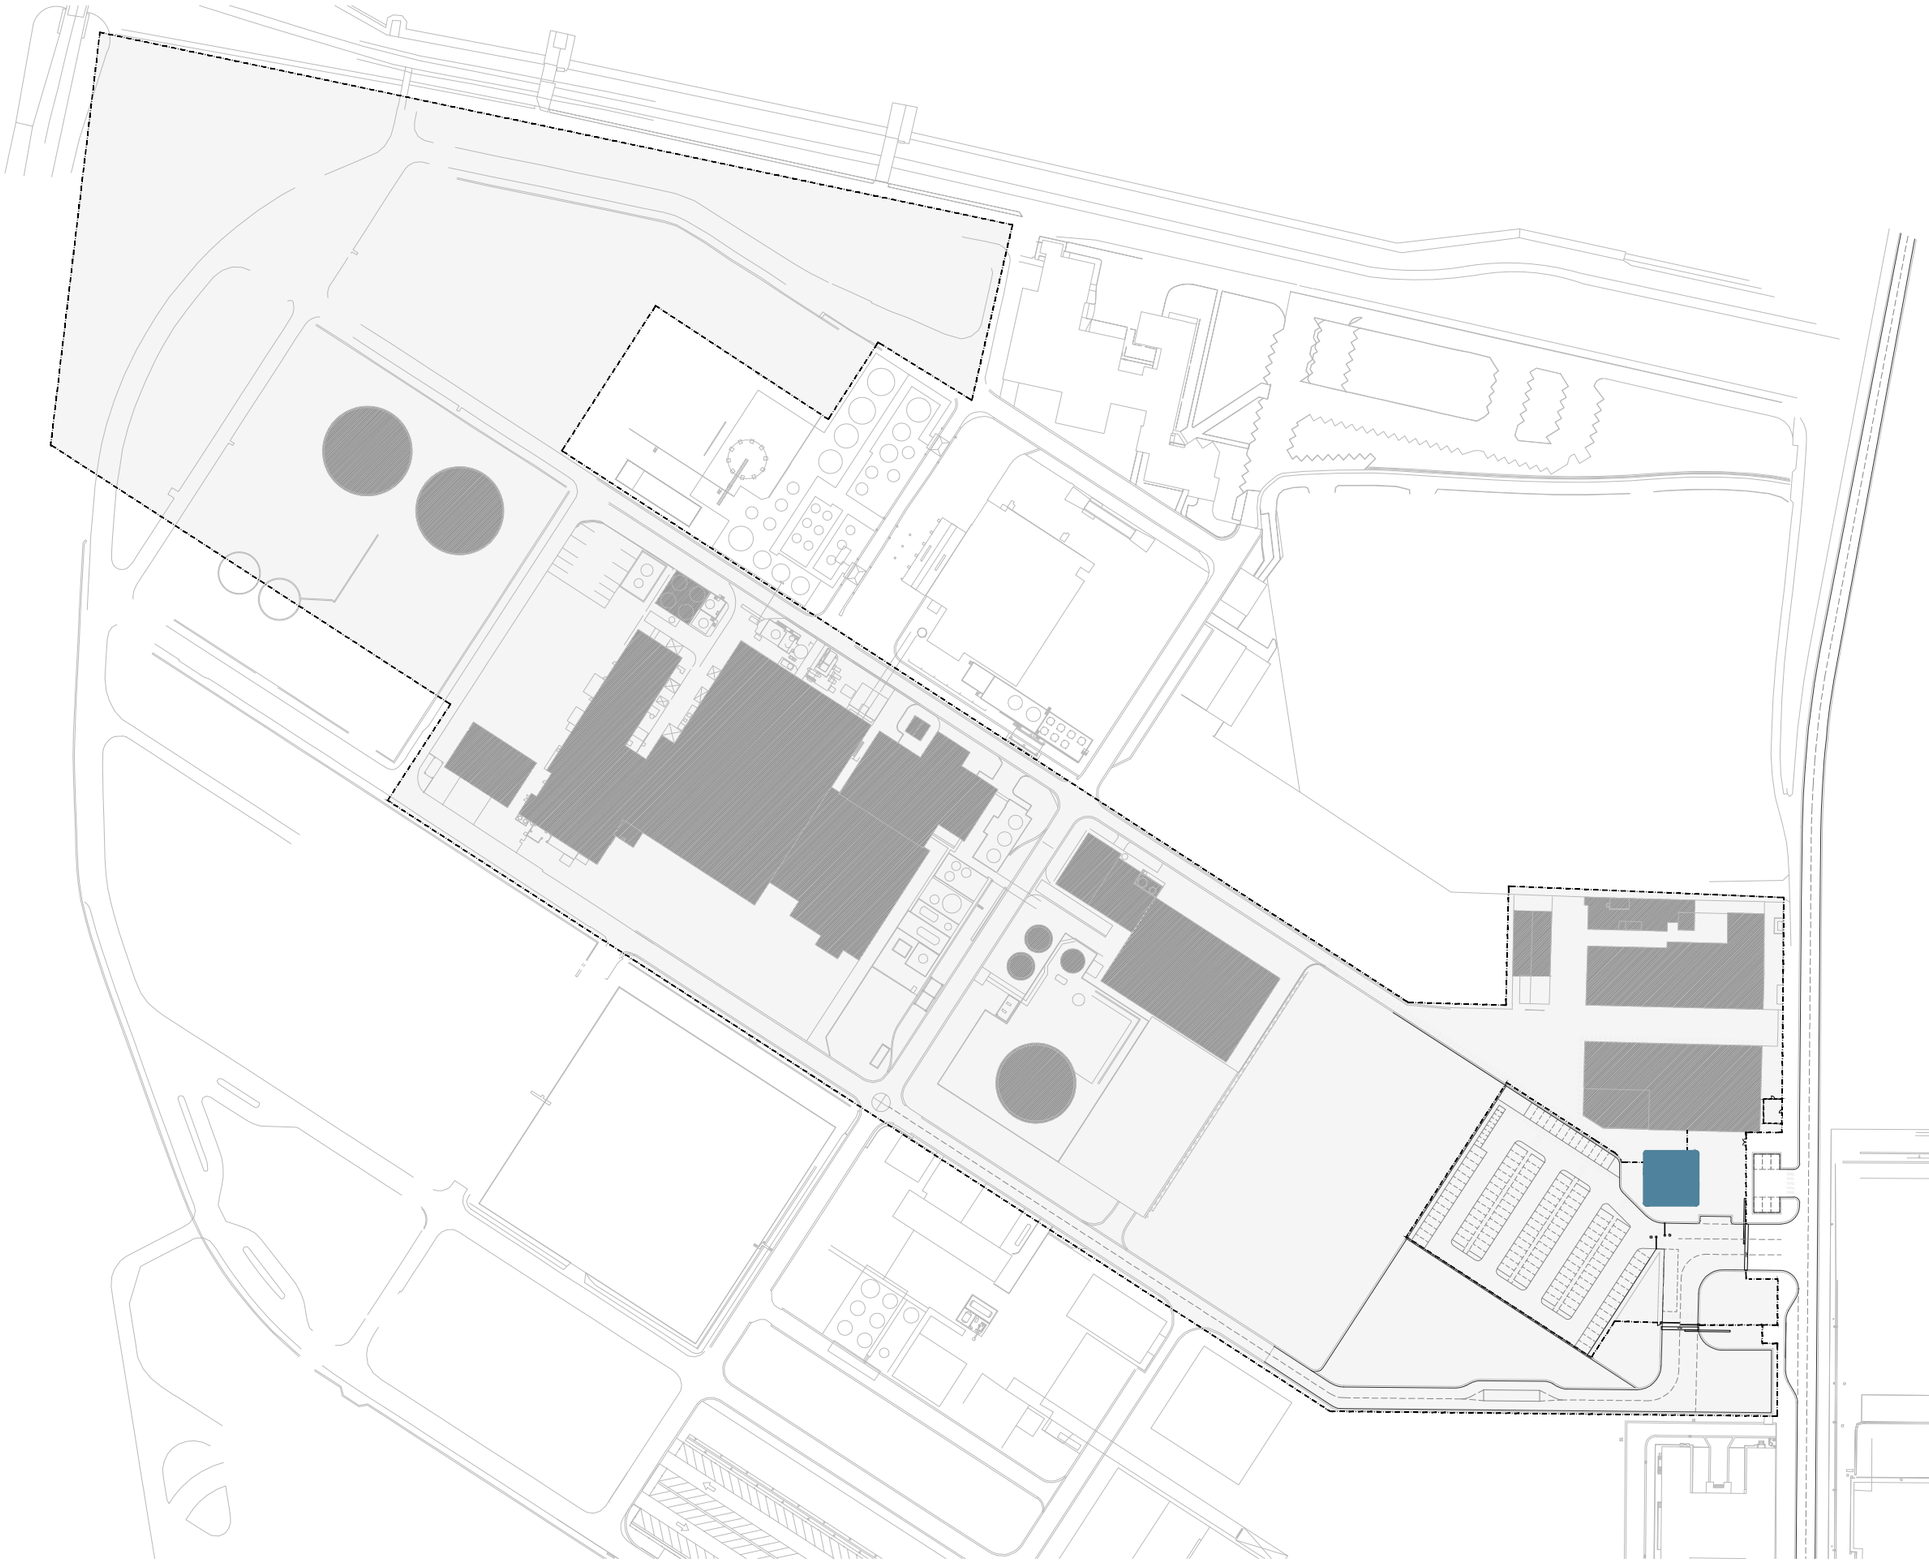



CLIENT

CRI™
DELIVERING INNOVATION

CRI Gatehouse

THE CLOUD

CRI CATALYST COMPANY BELGIUM NV
PANTSERSCHIPSTRAAT 331 | 9000 GENT | BELGIË
KADASTER NUMBER AF DELING 13, SECTIE "S" / 320Y / 320G2

BASIC DESIGN

SITE PLAN

REV 4

GROUND FLOOR + 0.00 m

REV.	CHANGES	DATE
REV 0	START	28/02/2019
REV 1	UPDATE	13/03/2019
REV 2	UPDATE	20/03/2019
REV 3	BUILDING PERMIT	25/03/2019
REV 4	BASIC DESIGN	29/03/2019

PROJECT CODE	SCALE	PAPER	SCALE	PAPER
O1670	1/1000	A1	1/2000	A3

N

1oo m

5o 4o 3o 2o 1o o

PROJECT AUTHOR

arquid

Group - IPS
Industrial Projects Services
www.group-ips.com

AVENUE ROBERT SCHUMAN 42 | 1400 NIVELLES | BELGIË