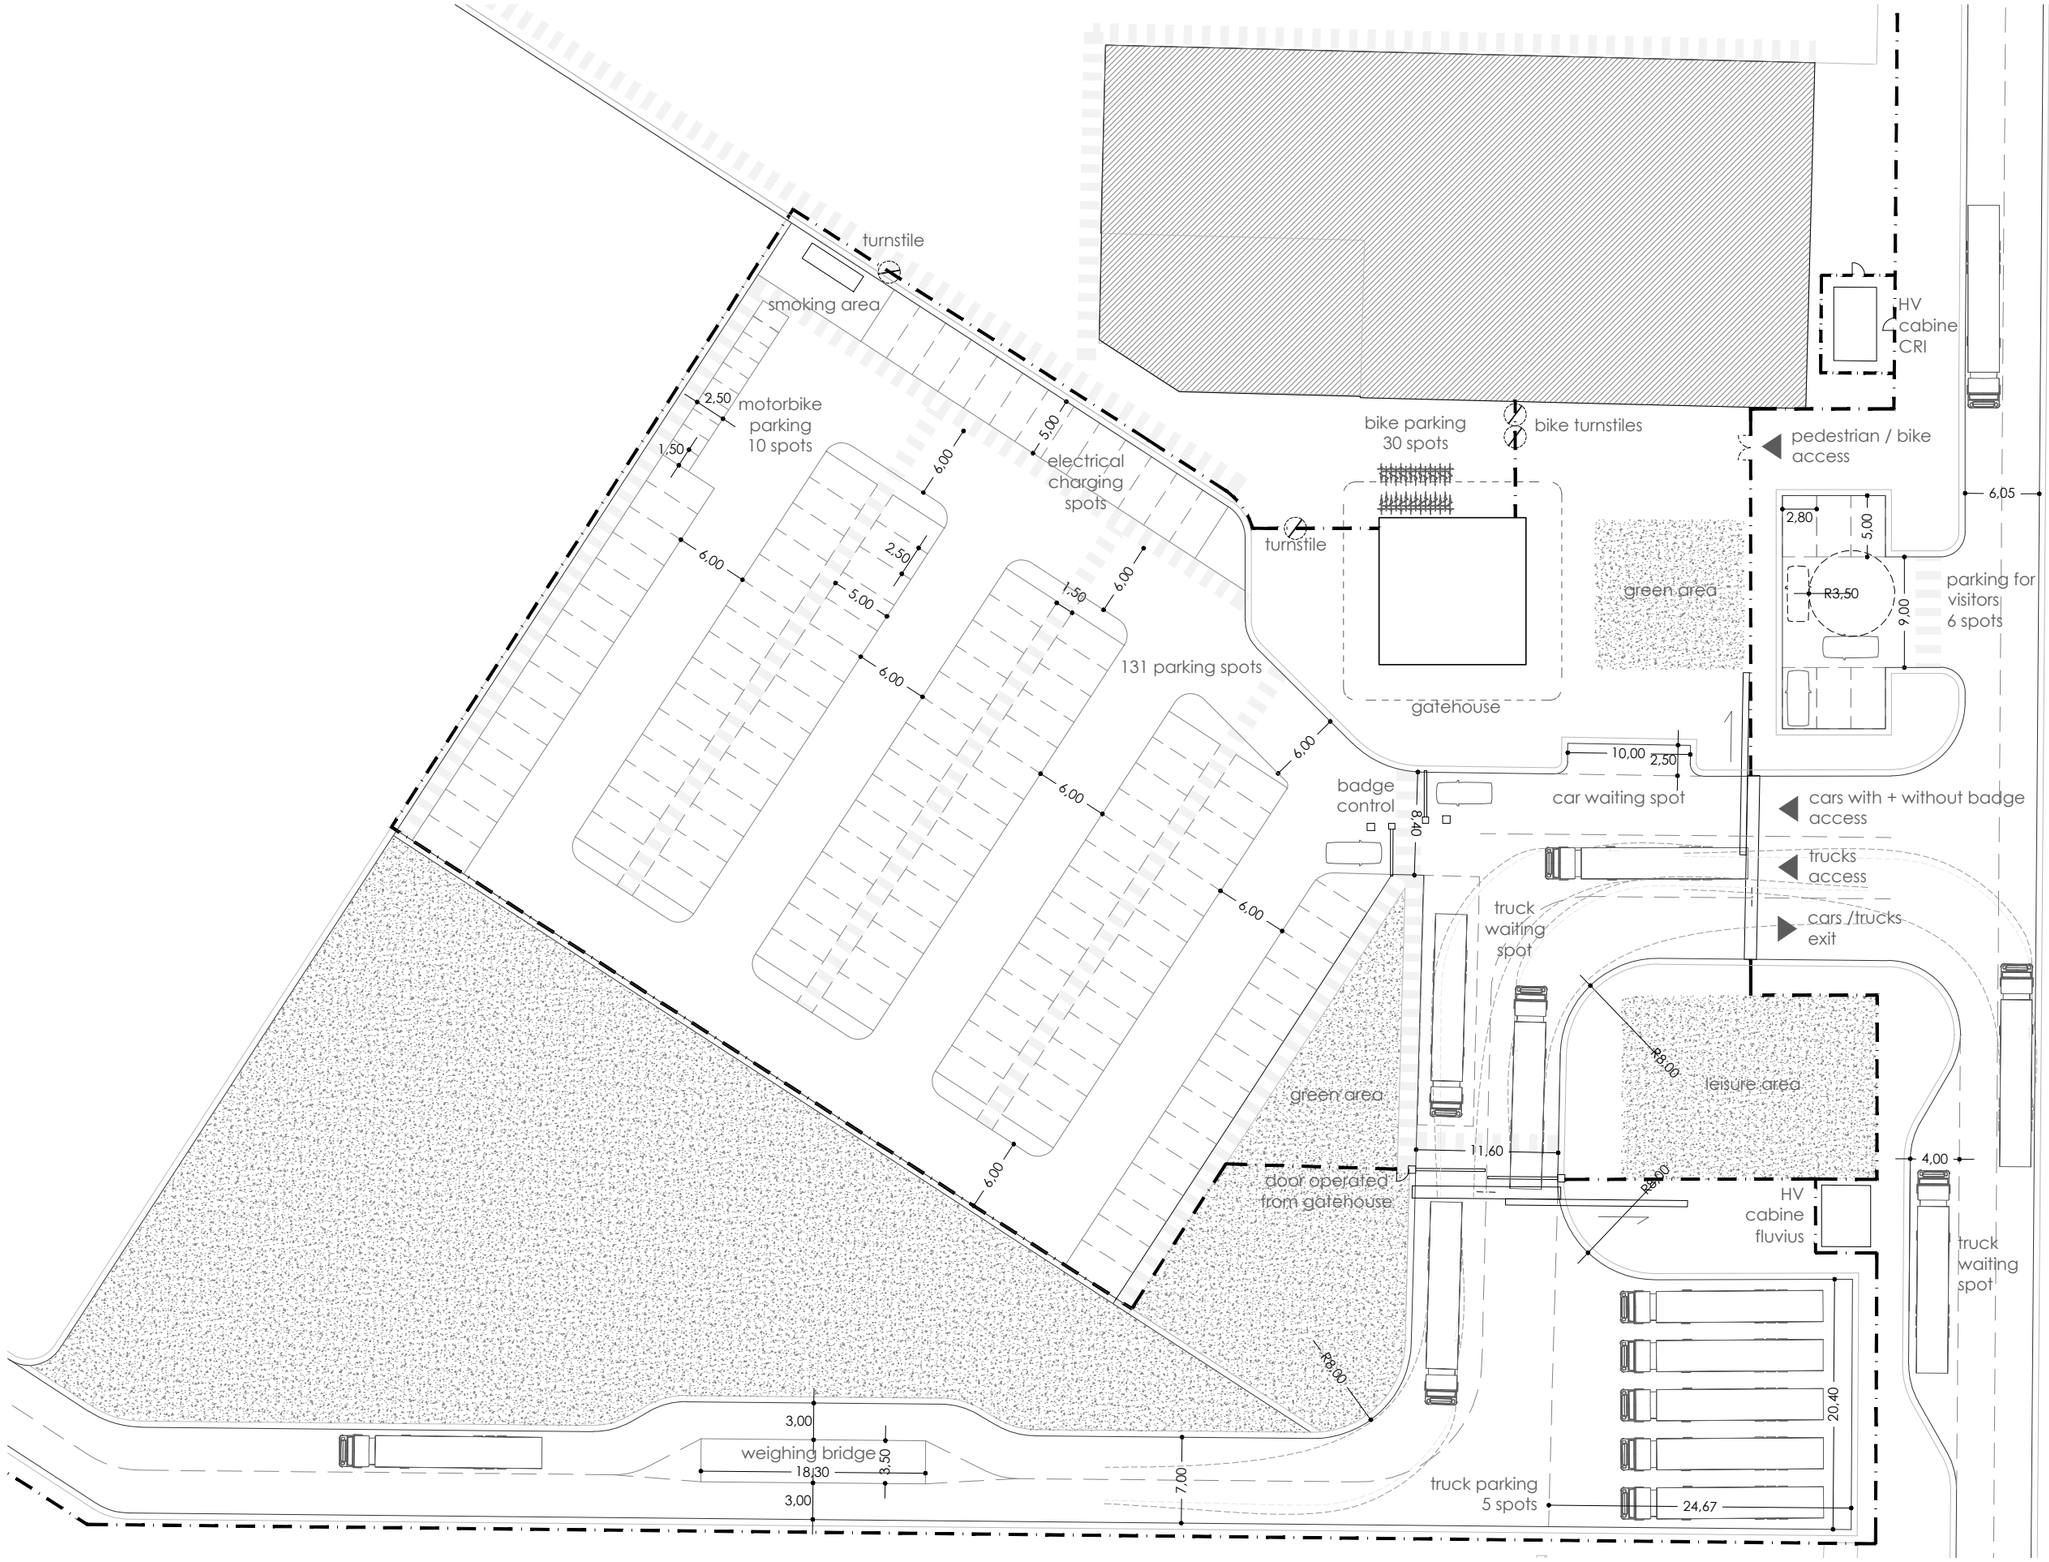

LEGEND

LIMITS

- fence
- pedestrian gate - day open
- truck barrier - day open
- security door
- turnstiles
- barrier
- pavement curb
- pavement paint signage
- pedestrian crossing

AREAS

- parking spot
- green area

CLIENT

CRI
DELIVERING INNOVATION

CRI Gatehouse

THE CLOUD

CRI CATALYST COMPANY BELGIUM NV
PANTSERSCHIPSTRAAT 331 | 9000 GENT | BELGIË
KADASTER NUMBER AF DELING 13, SECTIE "S" / 320Y / 320G2

BASIC DESIGN

GENERAL PLAN

REV 4

GROUND FLOOR + 0.00 m

REV.	CHANGES	DATE
REV 0	START	28/02/2019
REV 1	UPDATE	13/03/2019
REV 2	UPDATE	20/03/2019
REV 3	BUILDING PERMIT	25/03/2019
REV 4	BASIC DESIGN	29/03/2019

PROJECT CODE O1670

SCALE 1/250 PAPER A1

SCALE 1/500 PAPER A3

N

25 m 20 15 10 05 0

PROJECT AUTHOR

arquid

Group - IPS
Industrial Projects Services
www.group-ips.com

AVENUE ROBERT SCHUMAN 42 | 1400 NIVELLES | BELGIË