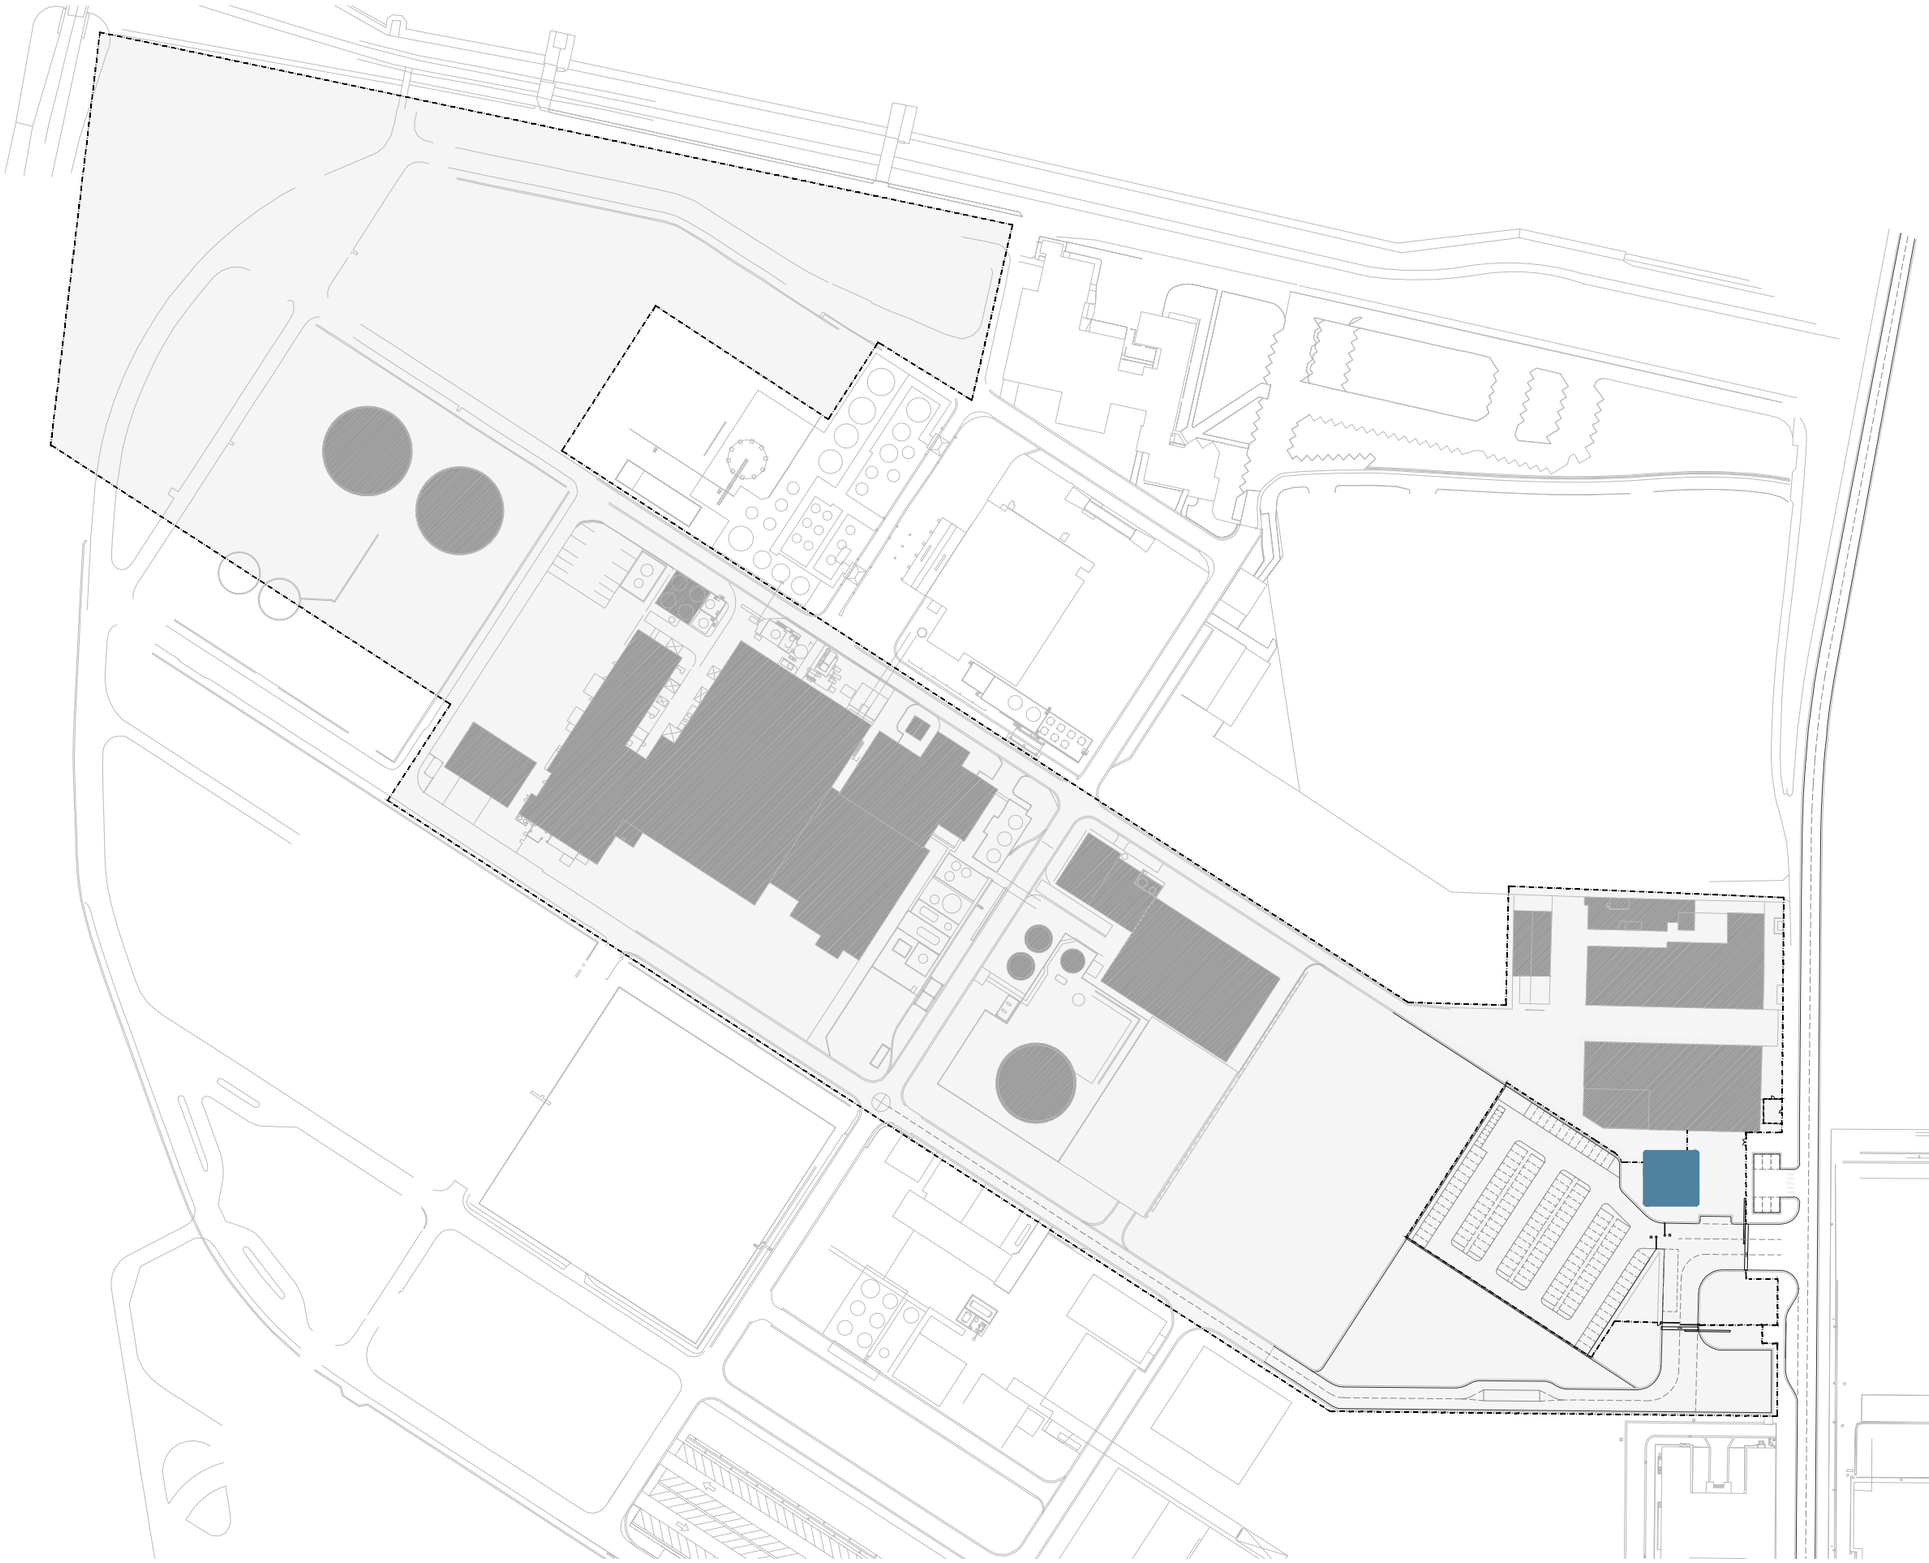



CLIENT

CRI™
DELIVERING INNOVATION

CRI Gatehouse

THE CLOUD

CRI CATALYST COMPANY BELGIUM NV
PANTSERSCHIPSTRAAT 331 | 9000 GENT | BELGIË
KADASTER NUMBER AF DELING 13, SECTIE "S" / 320Y / 320G2

BASIC DESIGN

SITE PLAN

REV 4

GROUND FLOOR + 0.00 m

REV.	CHANGES	DATE
REV 0	START	28/02/2019
REV 1	UPDATE	13/03/2019
REV 2	UPDATE	20/03/2019
REV 3	BUILDING PERMIT	25/03/2019
REV 4	BASIC DESIGN	29/03/2019

PROJECT CODE	SCALE	PAPER	SCALE	PAPER
O1670	1/1000	A1	1/2000	A3

N

1oo m

5o 4o 3o 2o 1o o

PROJECT AUTHOR

arquid

Group - IPS
Industrial Projects Services
www.group-ips.com

AVENUE ROBERT SCHUMAN 42 | 1400 NIVELLES | BELGIË

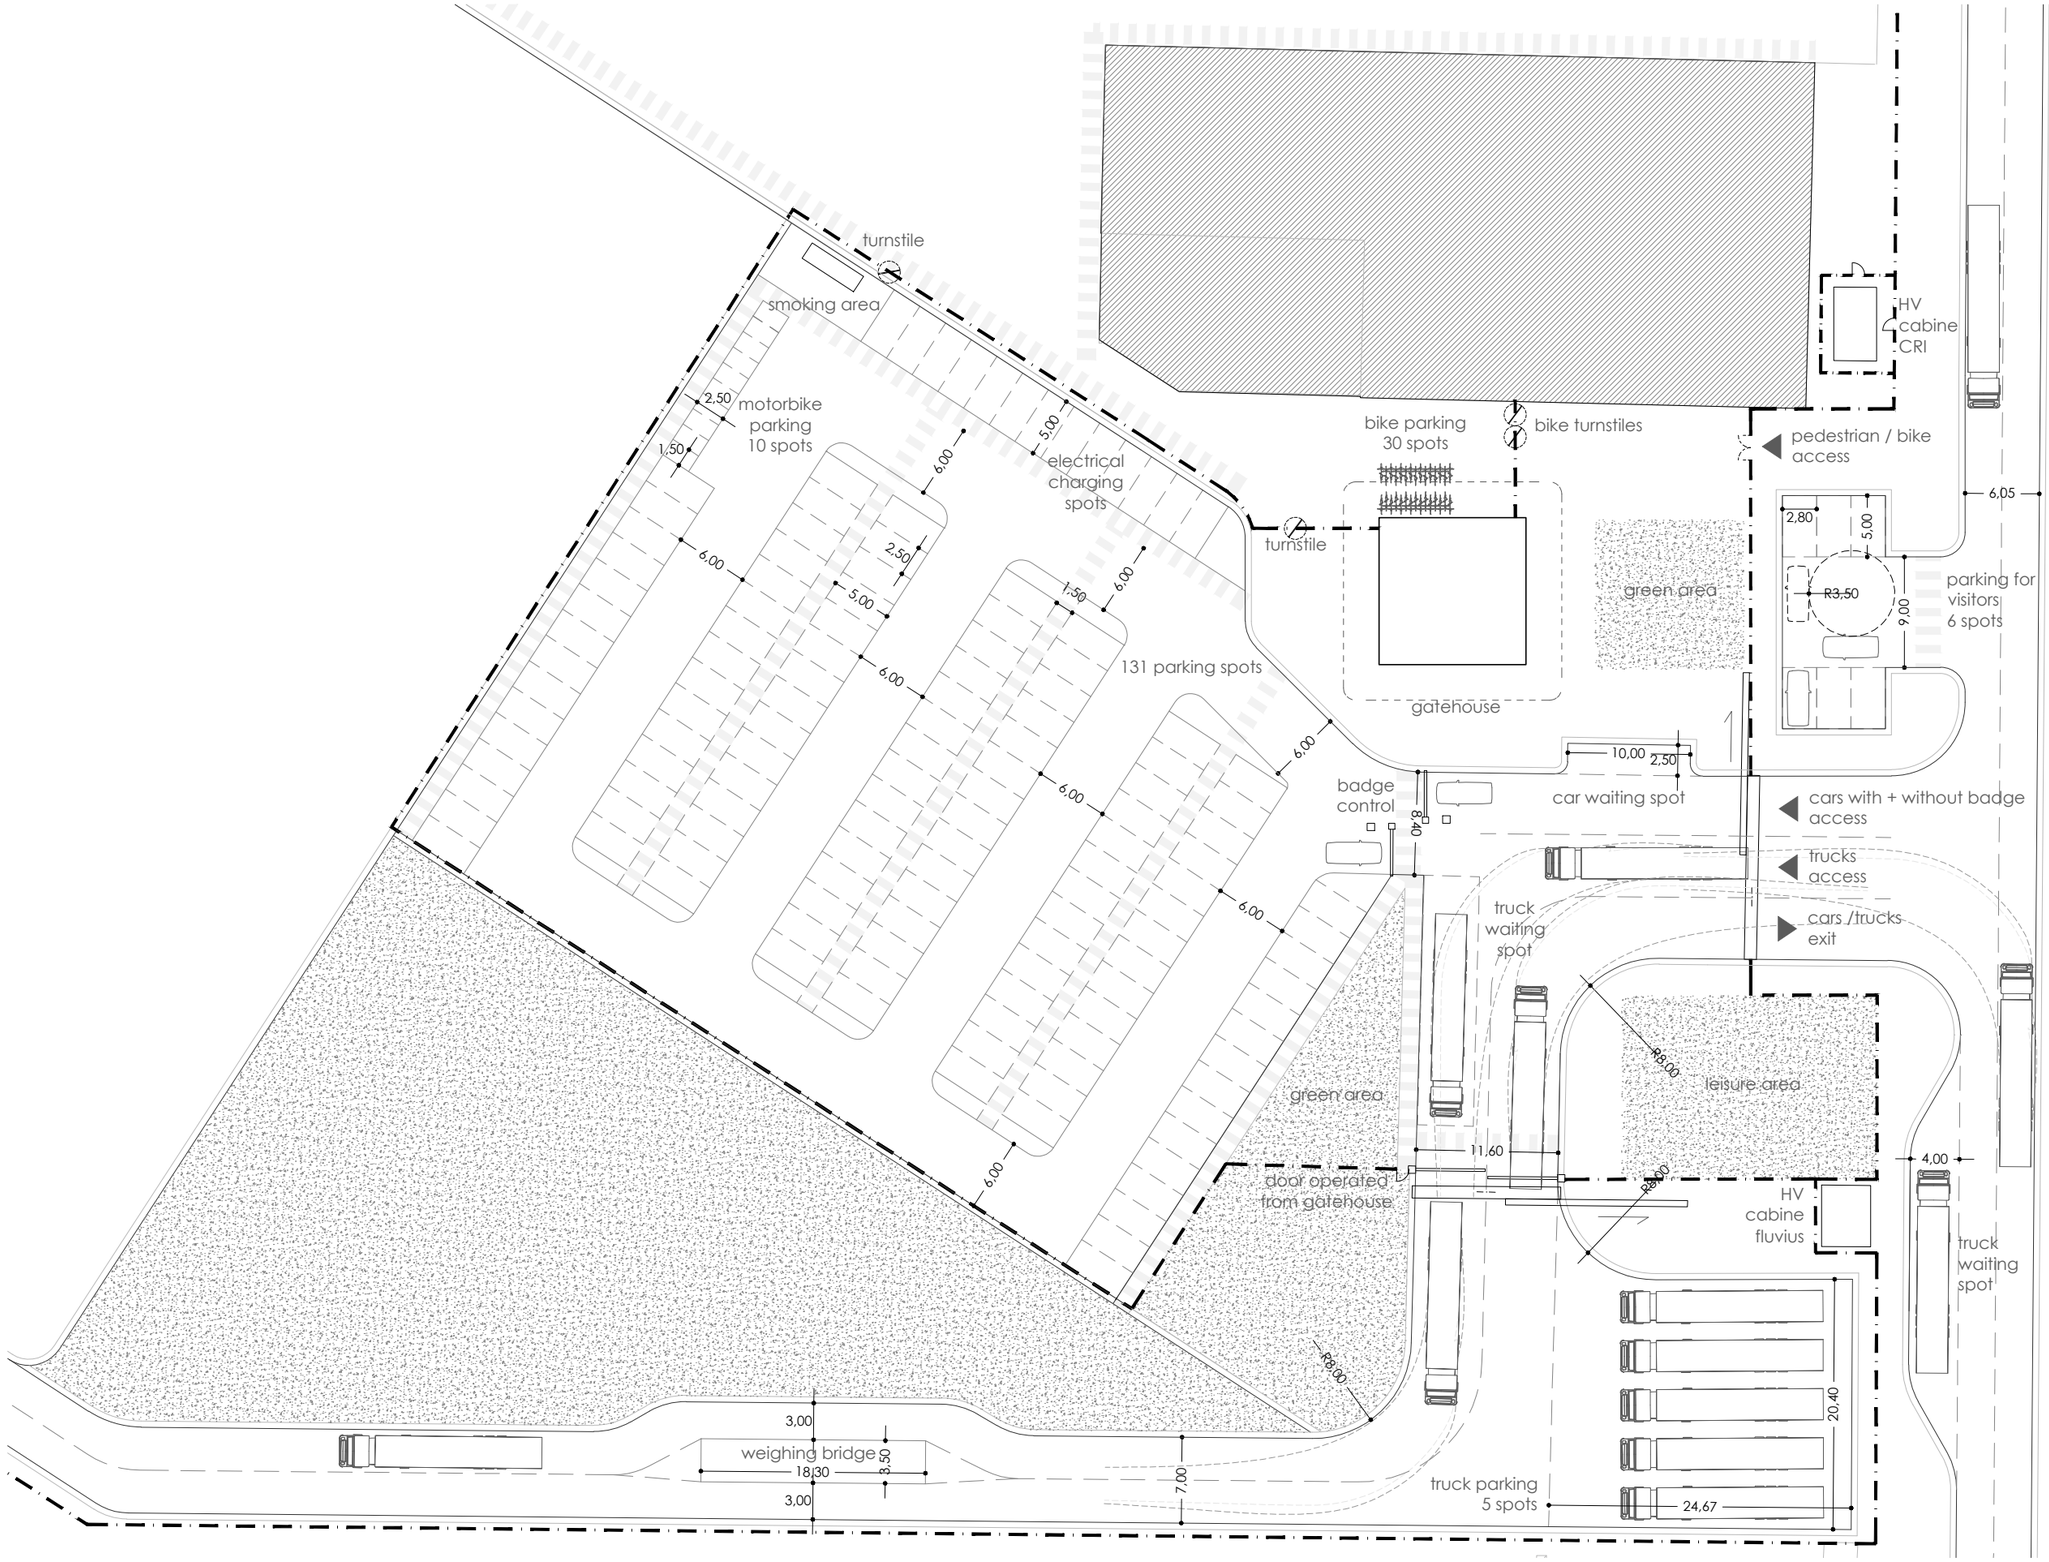

LEGEND

LIMITS

- fence
- pedestrian gate - day open
- truck barrier - day open
- security door
- turnstiles
- barrier
- pavement curb
- pavement paint signage
- pedestrian crossing

AREAS

- parking spot
- green area

CLIENT

CRI
DELIVERING INNOVATION

CRI Gatehouse

THE CLOUD

CRI CATALYST COMPANY BELGIUM NV
PANTSERSCHIPSTRAAT 331 | 9000 GENT | BELGIË
KADASTER NUMBER AF DELING 13, SECTIE "S" / 320Y / 320G2

BASIC DESIGN

GENERAL PLAN

REV 4

GROUND FLOOR + 0.00 m

REV.	CHANGES	DATE
REV 0	START	28/02/2019
REV 1	UPDATE	13/03/2019
REV 2	UPDATE	20/03/2019
REV 3	BUILDING PERMIT	25/03/2019
REV 4	BASIC DESIGN	29/03/2019

PROJECT CODE O1670

SCALE 1/250 PAPER A1

SCALE 1/500 PAPER A3

N

25 m 20 15 10 05 0

PROJECT AUTHOR

arquid

Group - IPS
Industrial Projects Services
www.group-ips.com

AVENUE ROBERT SCHUMAN 42 | 1400 NIVELLES | BELGIË

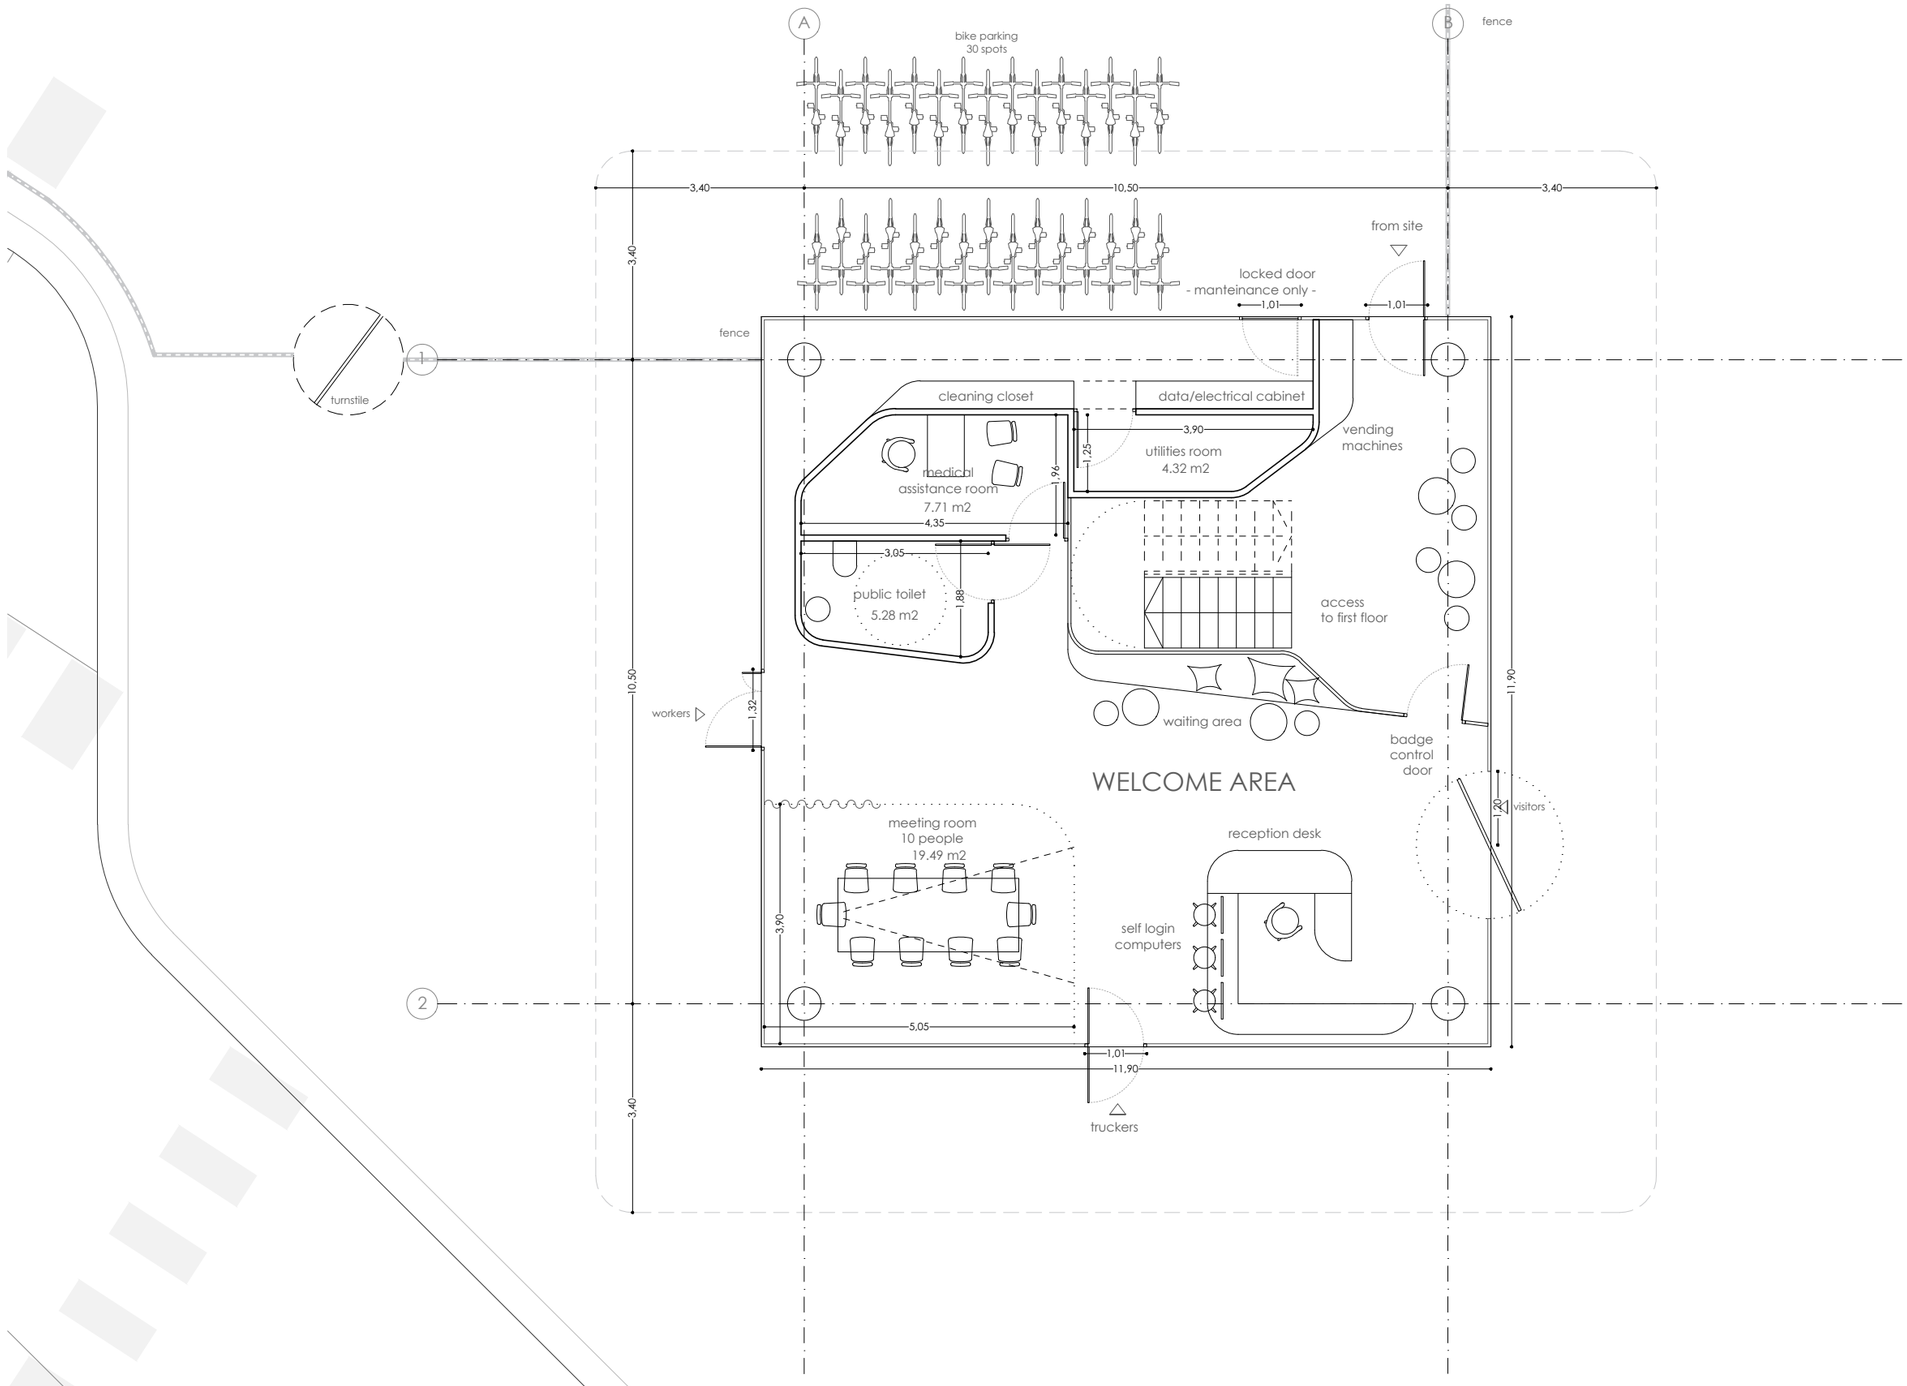

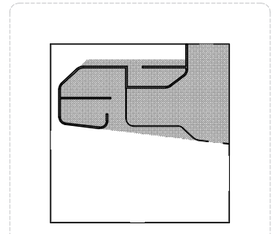

CLIENT

CRI

DELIVERING INNOVATION

CRI Gatehouse

THE CLOUD

CRI CATALYST COMPANY BELGIUM NV
PANTSERSCHIPSTRAAT 331 | 9000 GENT | BELGIË
KADASTER NUMBER AF DELING 13, SECTIE "S" / 320Y / 320G2

BASIC DESIGN

GENERAL PLAN

REV 4

GROUND FLOOR + 0.00 m

REV.	CHANGES	DATE
REV 0	START	28/02/2019
REV 1	UPDATE	13/03/2019
REV 2	UPDATE	20/03/2019
REV 3	BUILDING PERMIT	25/03/2019
REV 4	BASIC DESIGN	29/03/2019

PROJECT CODE O1670

SCALE 1/50 PAPER A1

SCALE 1/100 PAPER A3

N

o5 m o4 o3 o2 o1 o

PROJECT AUTHOR

arquid

Group - IPS
Industrial Projects Services
www.group-ips.com

AVENUE ROBERT SCHUMAN 42 | 1400 NIVELLES | BELGIË

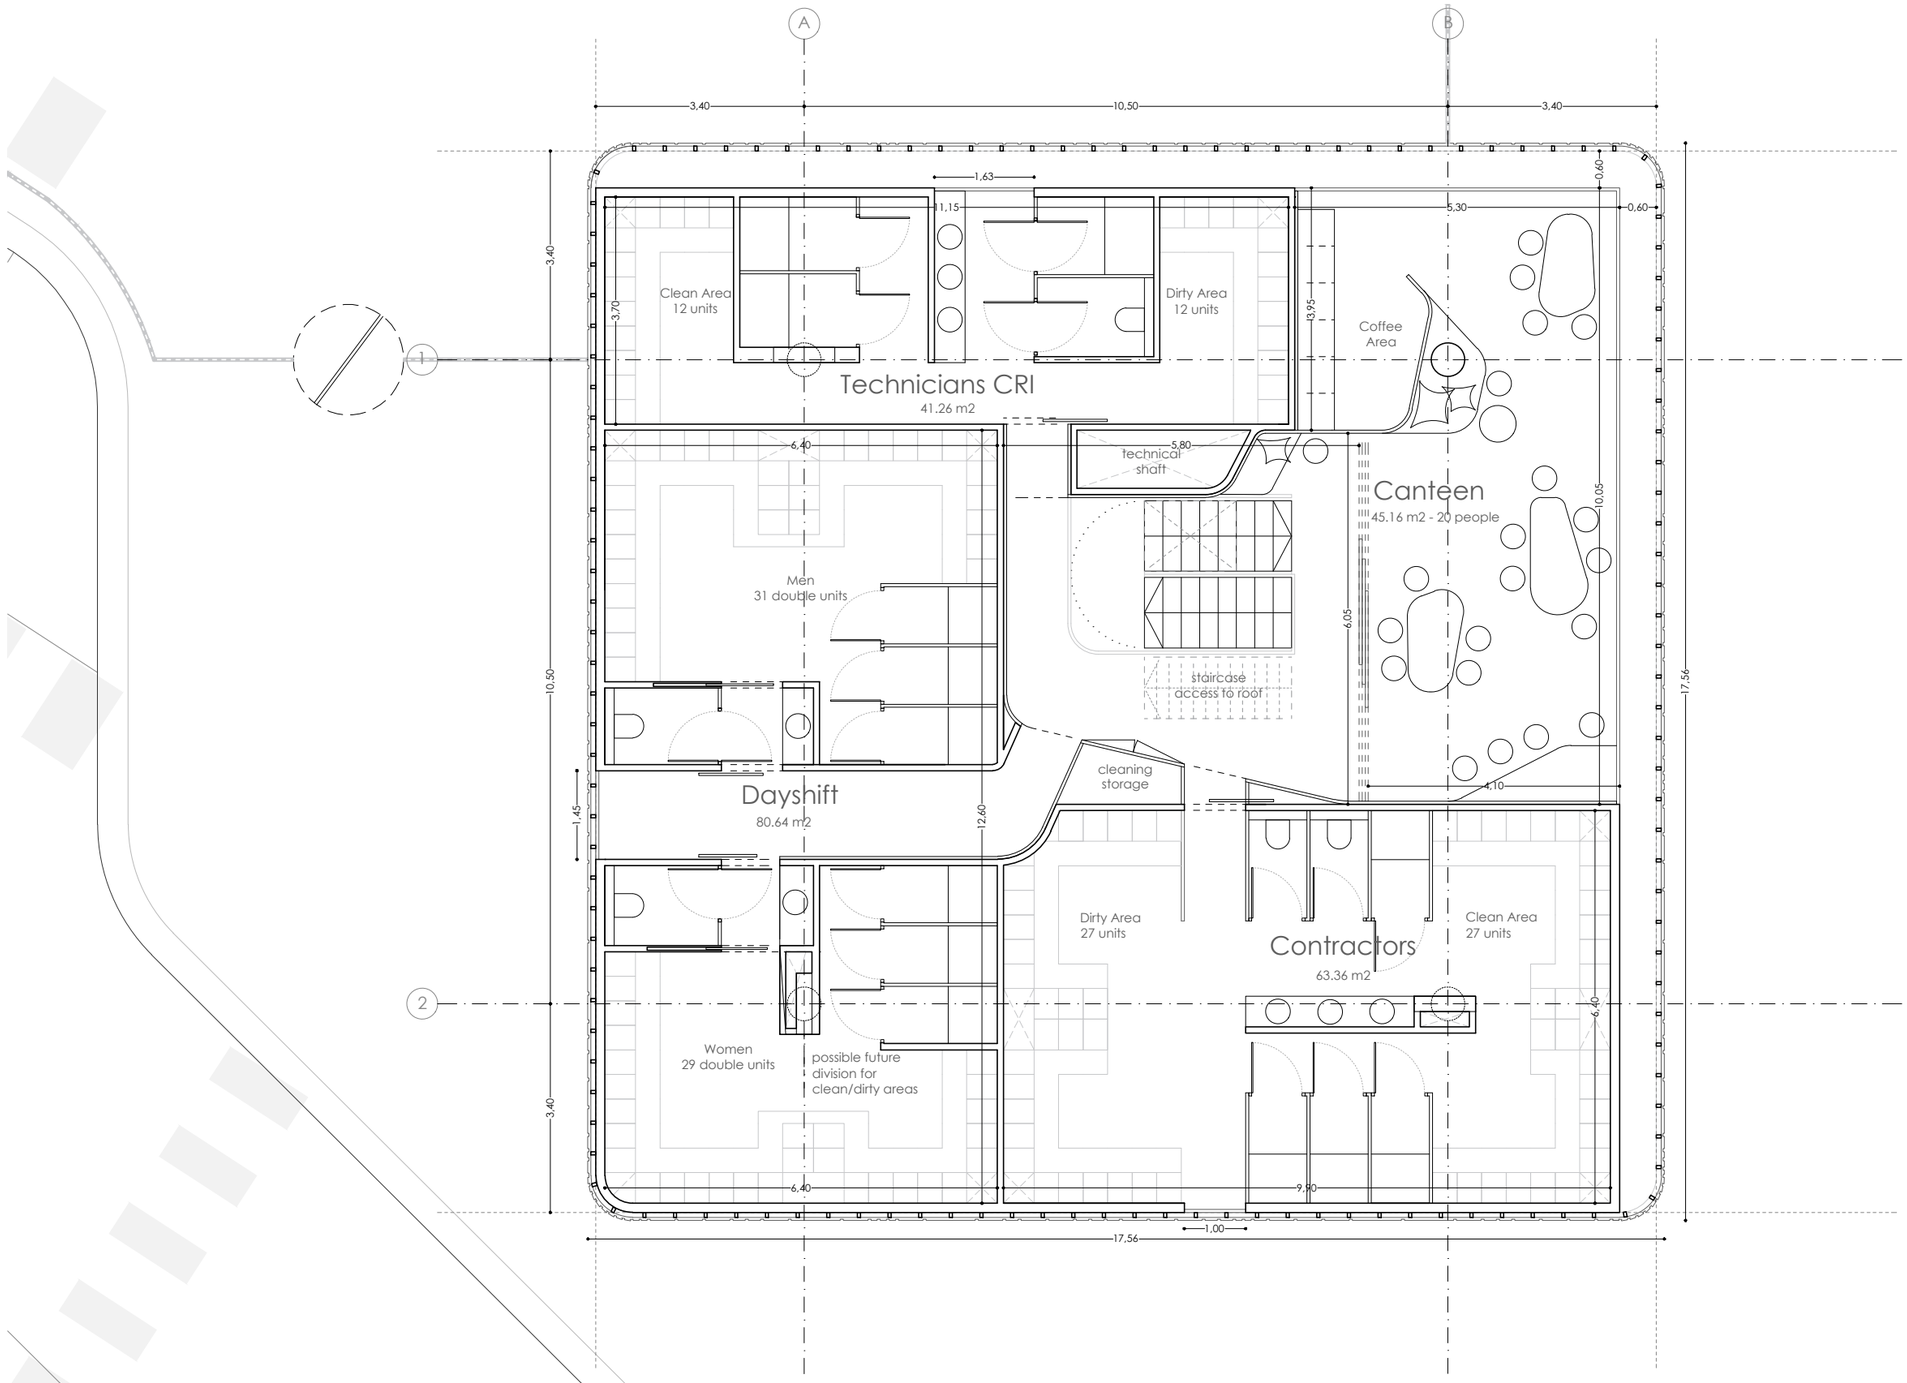

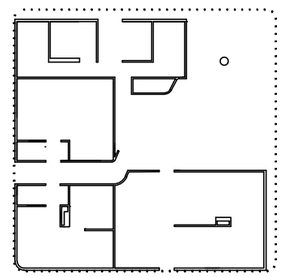

CLIENT

CRI™ DELIVERING INNOVATION

CRI Gatehouse

THE CLOUD

CRI CATALYST COMPANY BELGIUM NV
PANTSERSCHIPSTRAAT 331 | 9000 GENT | BELGIË
KADASTER NUMBER AF DELING 13, SECTIE "S" / 320Y / 320G2

BASIC DESIGN

GENERAL PLAN

REV 4

FIRST FLOOR + 3.00 m

REV.	CHANGES	DATE
REV 0	START	28/02/2019
REV 1	UPDATE	13/03/2019
REV 2	UPDATE	20/03/2019
REV 3	BUILDING PERMIT	25/03/2019
REV 4	BASIC DESIGN	29/03/2019

PROJECT CODE	SCALE	PAPER	SCALE	PAPER
O1670	1/50	A1	1/100	A3

N

o5 m o4 o3 o2 o1 o

PROJECT AUTHOR

arquid

Group - IPS
Industrial Projects Services
www.group-ips.com

AVENUE ROBERT SCHUMAN 42 | 1400 NIVELLES | BELGIË

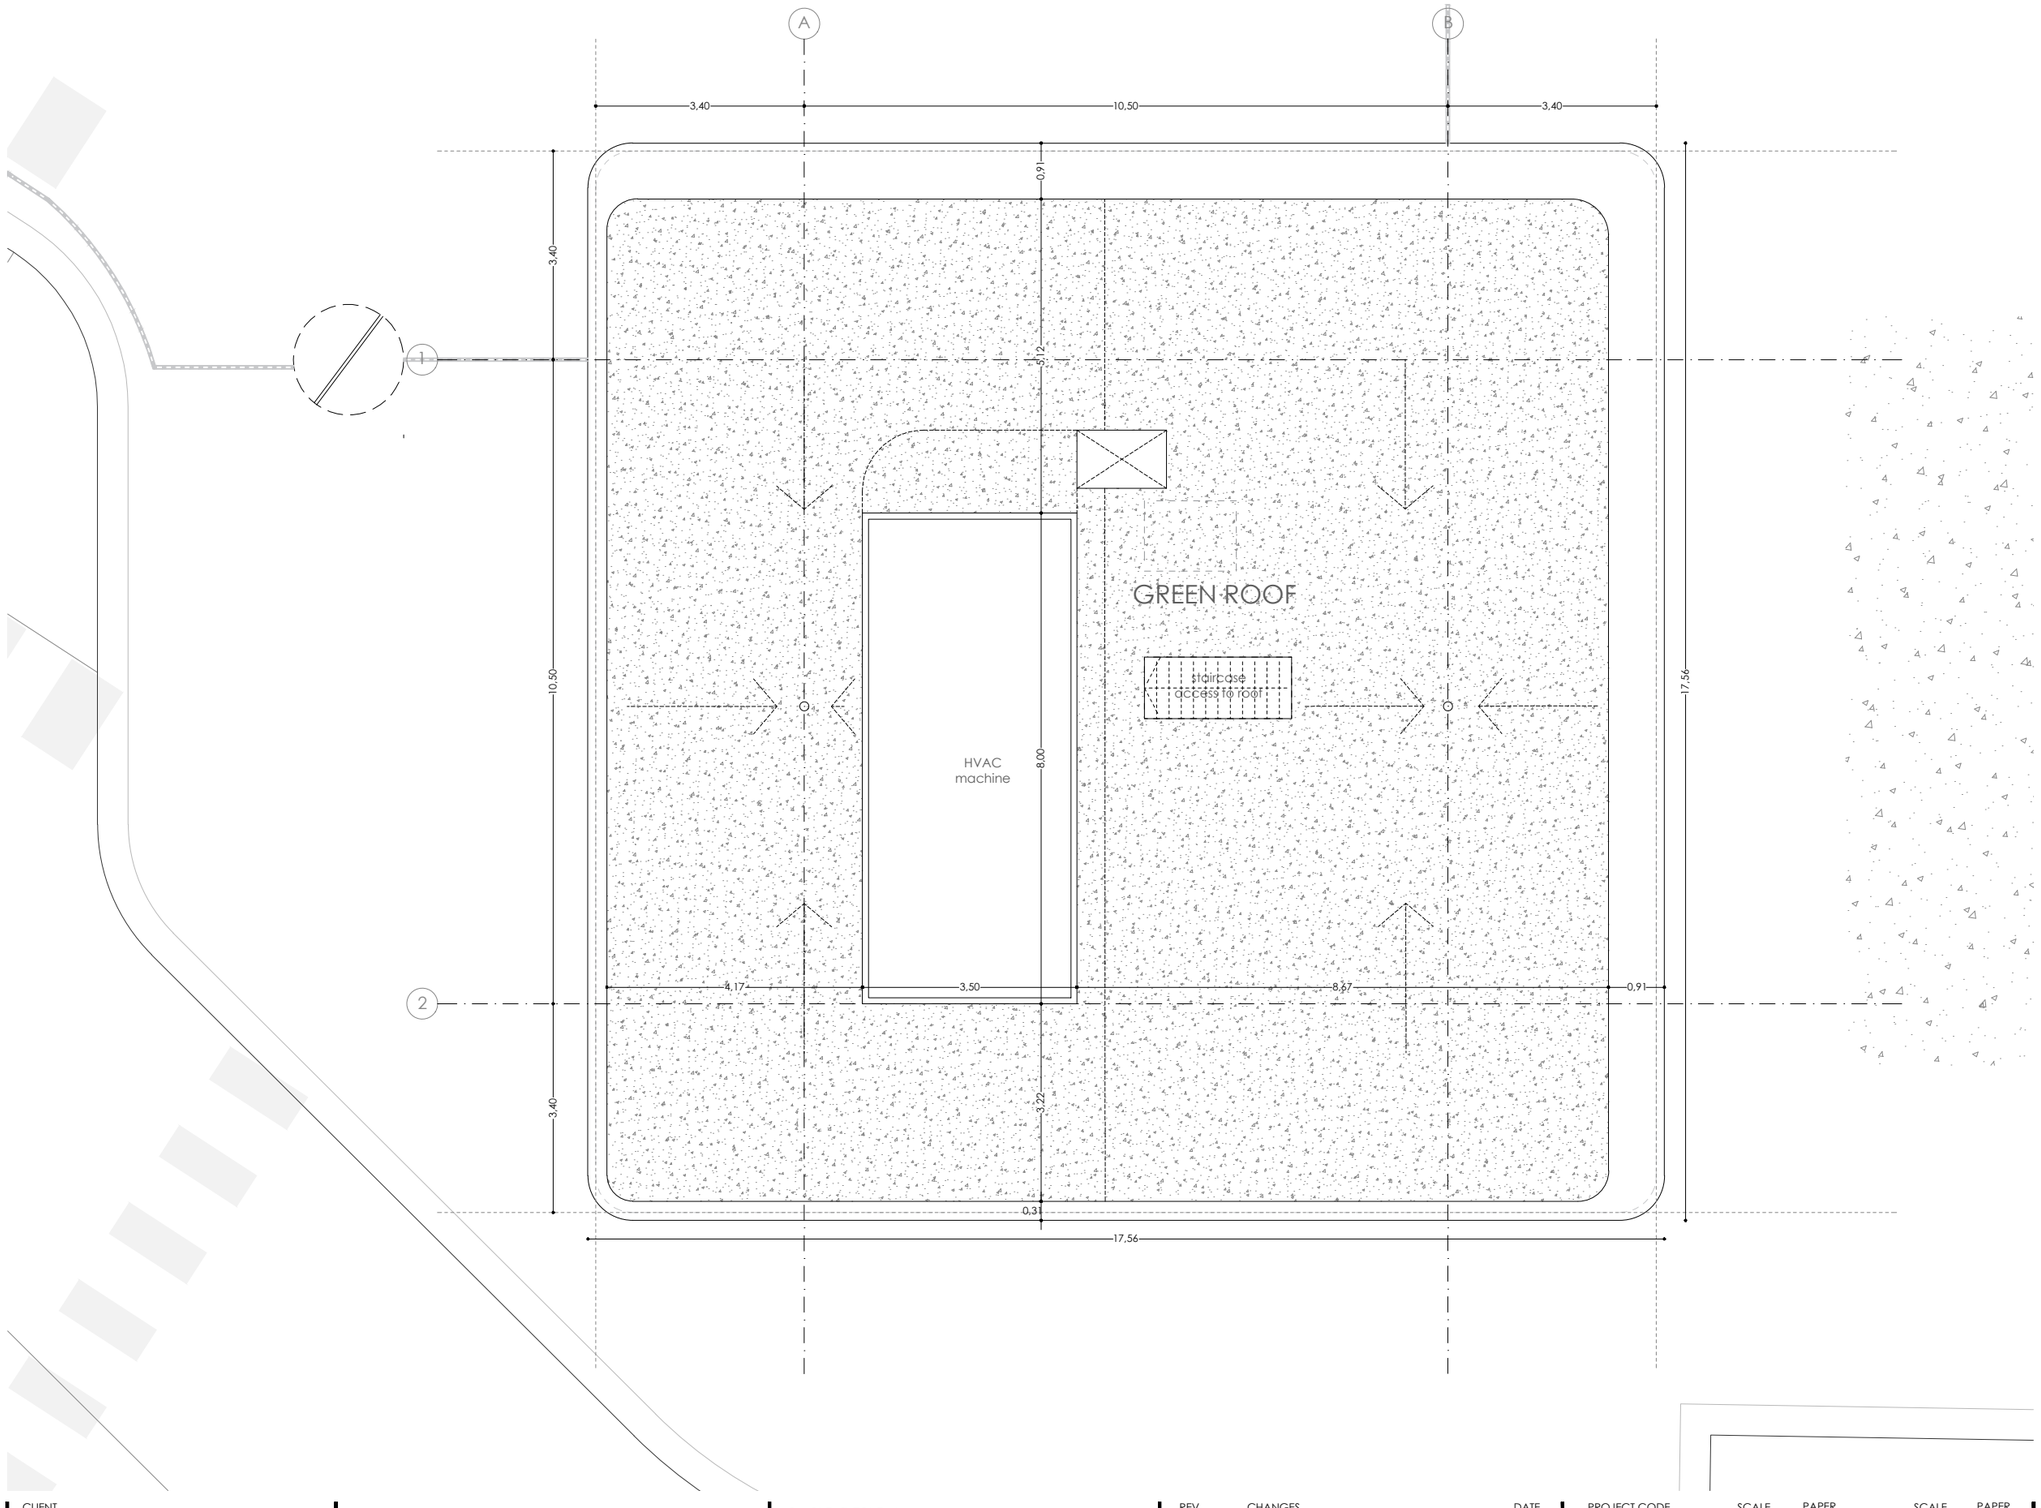

CLIENT

CRI DELIVERING INNOVATION

CRI Gatehouse

THE CLOUD

CRI CATALYST COMPANY BELGIUM NV
PANTSERSCHIPSTRAAT 331 | 9000 GENT | BELGIË
KADASTER NUMBER AF DELING 13, SECTIE "S" / 320Y / 320G2

BASIC DESIGN

GENERAL PLAN

REV 4

ROOF LEVEL + 8.00 m

REV.	CHANGES	DATE
REV 0	START	28/02/2019
REV 1	UPDATE	13/03/2019
REV 2	UPDATE	20/03/2019
REV 3	BUILDING PERMIT	25/03/2019
REV 4	BASIC DESIGN	29/03/2019

PROJECT CODE O1670

SCALE 1/50 PAPER A1

SCALE 1/100 PAPER A3

N

o5 m o4 o3 o2 o1 o

PROJECT AUTHOR

arquid

Group - IPS
Industrial Projects Services
www.group-ips.com

AVENUE ROBERT SCHUMAN 42 | 1400 NIVELLES | BELGIË

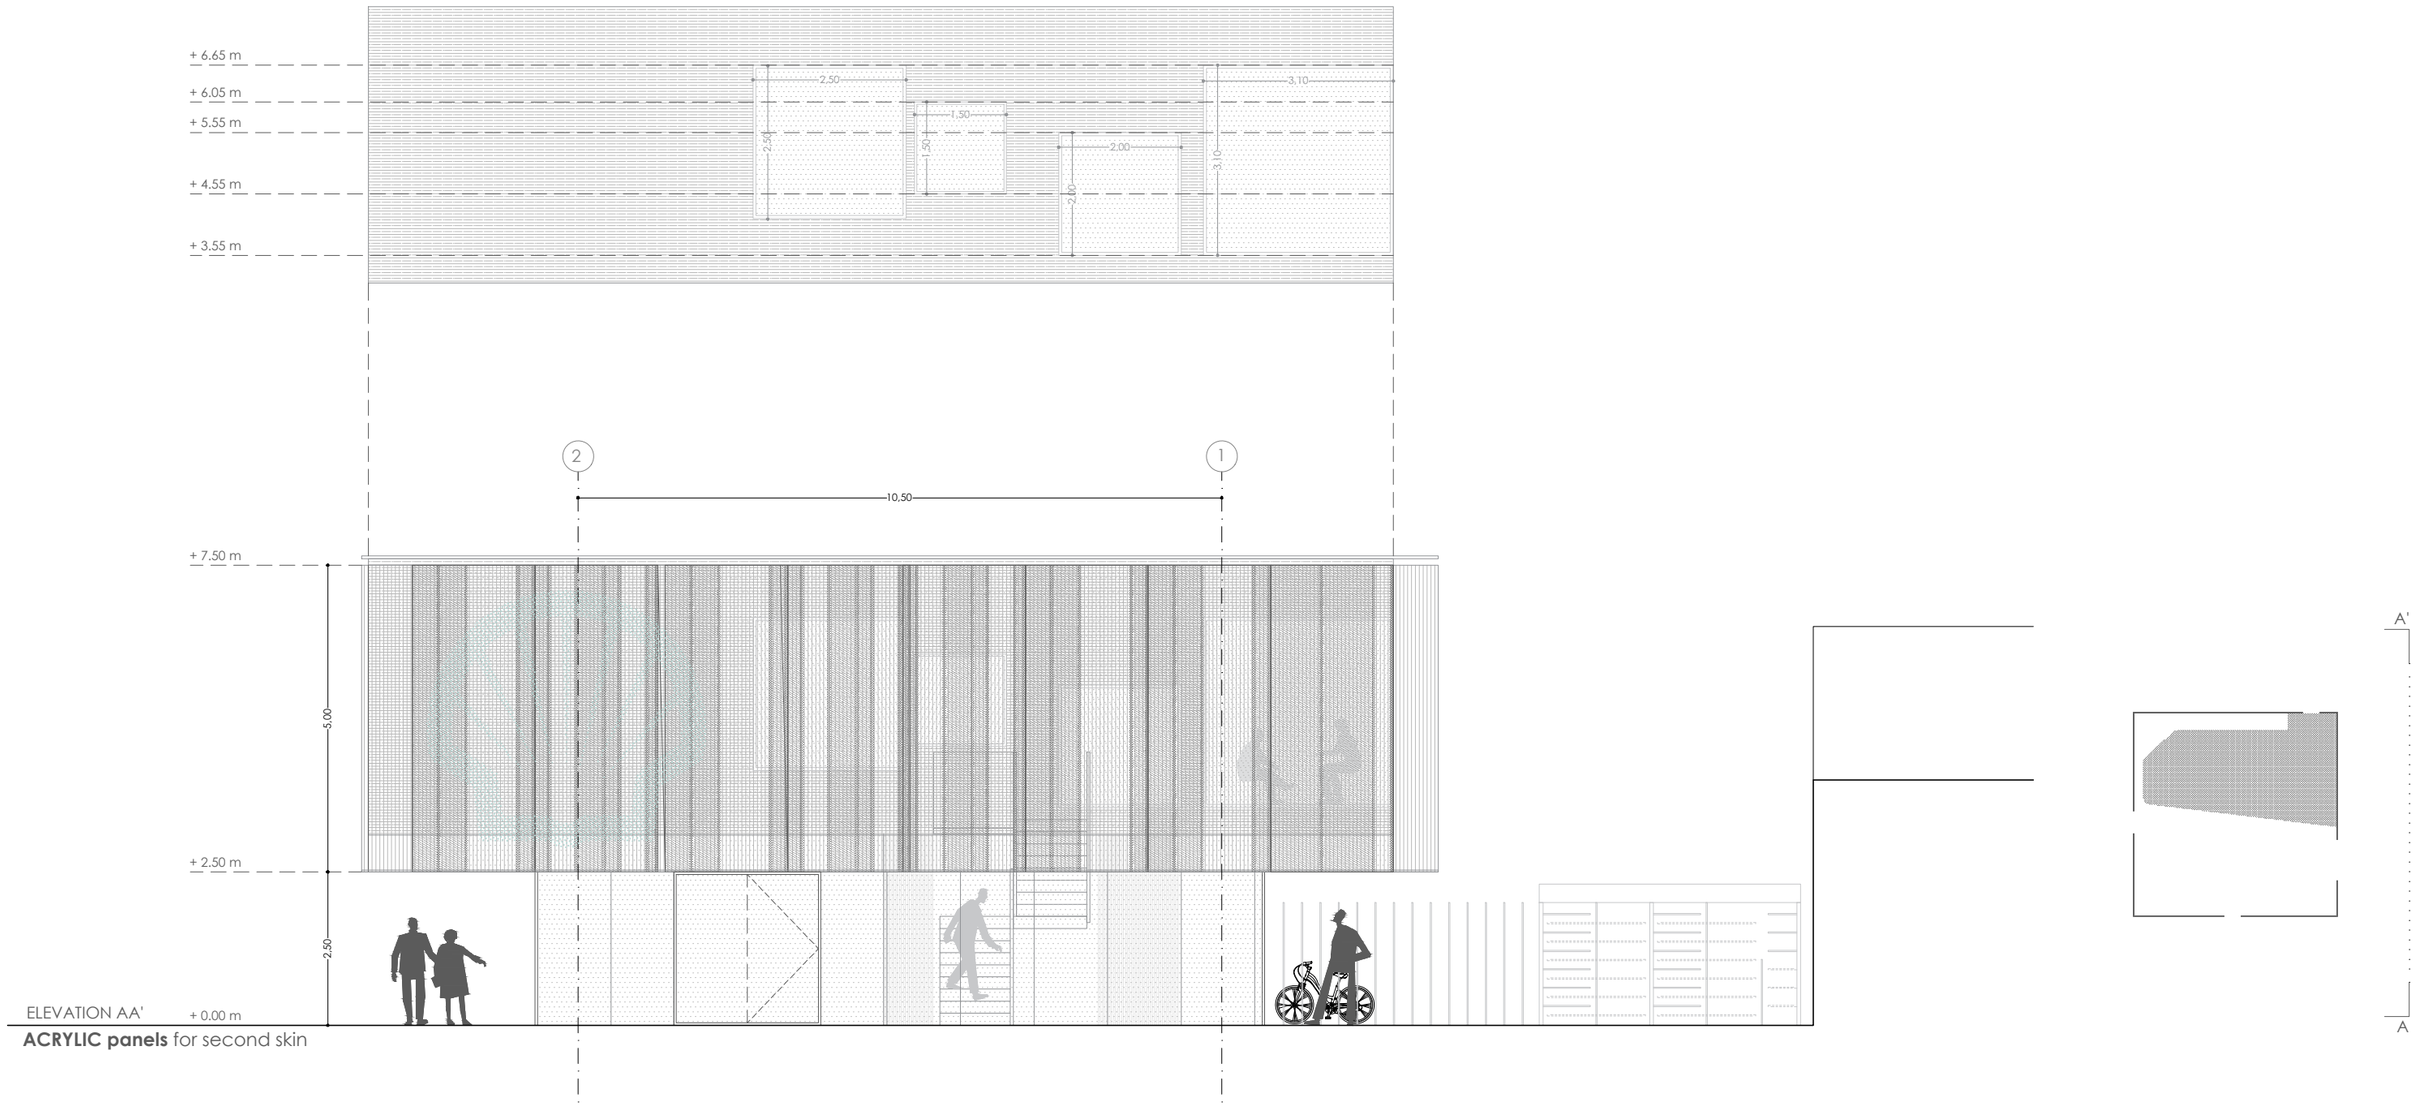

ELEVATION AA'

ACRYLIC panels for second skin

CLIENT

CRI™ DELIVERING INNOVATION

CRI Gatehouse

THE CLOUD

CRI CATALYST COMPANY BELGIUM NV
PANTSERSCHIPSTRAAT 331 | 9000 GENT | BELGIË
KADASTER NUMBER AF DELING 13, SECTIE "S" / 320Y / 320G2

BASIC DESIGN

ELEVATION

REV 4

AA'

REV.	CHANGES	DATE
REV 0	START	28/02/2019
REV 1	UPDATE	13/03/2019
REV 2	UPDATE	20/03/2019
REV 3	BUILDING PERMIT	25/03/2019
REV 4	BASIC DESIGN	29/03/2019

PROJECT CODE O1670

SCALE 1/50 PAPER A1

SCALE 1/100 PAPER A3

N

o5 m o4 o3 o2 o1 o

PROJECT AUTHOR

arquid

Group - IPS
Industrial Projects Services
www.group-ips.com

AVENUE ROBERT SCHUMAN 42 | 1400 NIVELLES | BELGIË

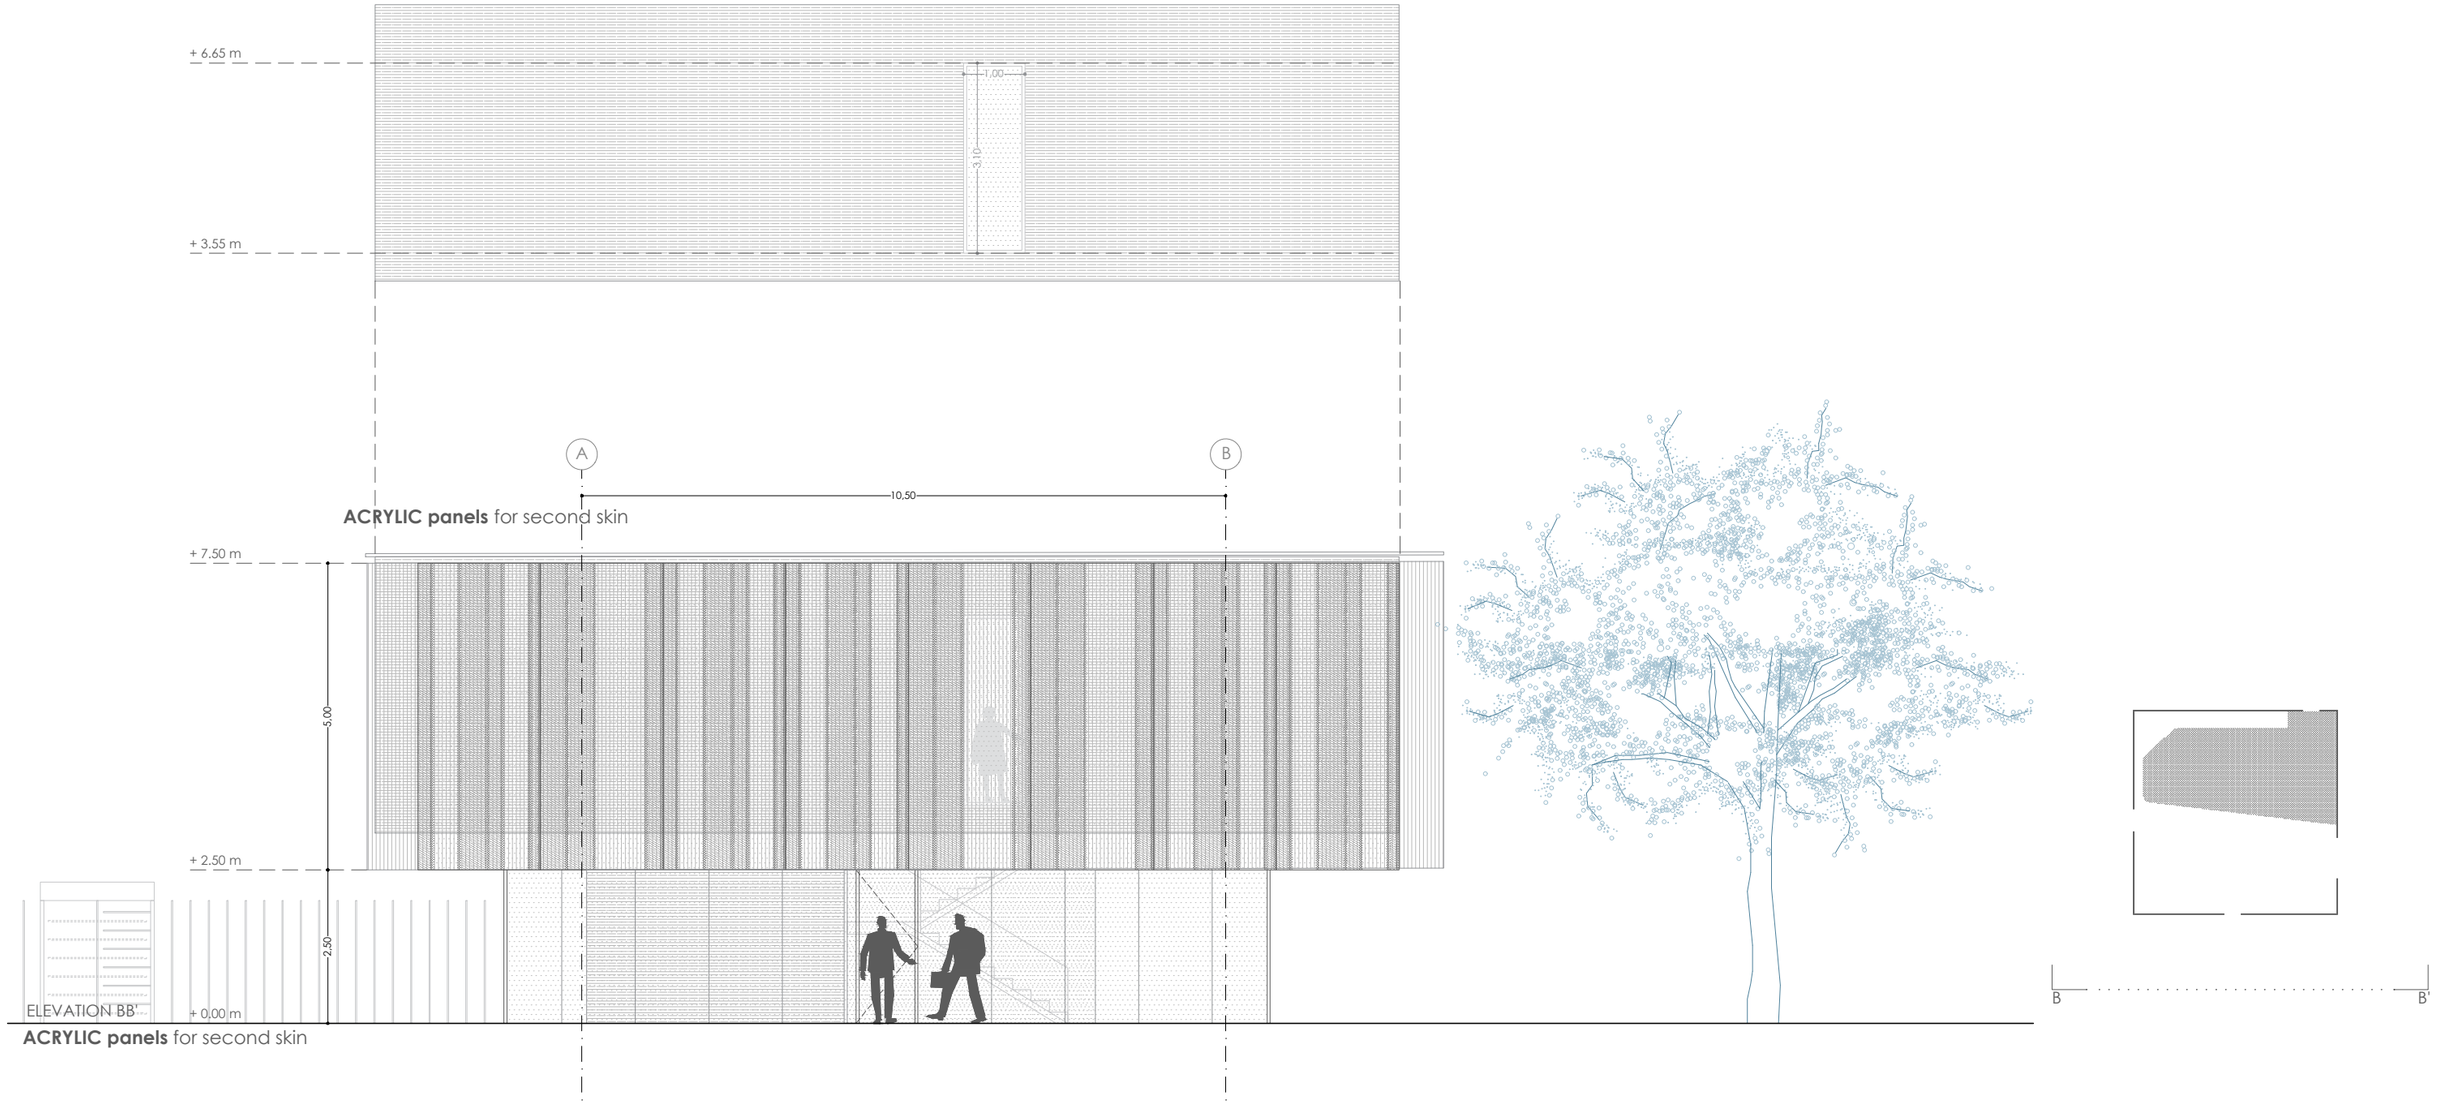

CLIENT

CRI™ DELIVERING INNOVATION

CRI Gatehouse

THE CLOUD

CRI CATALYST COMPANY BELGIUM NV
PANTSERSCHIPSTRAAT 331 | 9000 GENT | BELGIË
KADASTER NUMBER AF DELING 13, SECTIE "S" / 320Y / 320G2

BASIC DESIGN

ELEVATION

REV 4

BB'

REV.	CHANGES	DATE
REV 0	START	28/02/2019
REV 1	UPDATE	13/03/2019
REV 2	UPDATE	20/03/2019
REV 3	BUILDING PERMIT	25/03/2019
REV 4	BASIC DESIGN	29/03/2019

PROJECT CODE	SCALE	PAPER	SCALE	PAPER
O1670	1/50	A1	1/100	A3

N

o5 m o4 o3 o2 o1 o

PROJECT AUTHOR

arquid

Group - IPS
Industrial Projects Services
www.group-ips.com

AVENUE ROBERT SCHUMAN 42 | 1400 NIVELLES | BELGIË

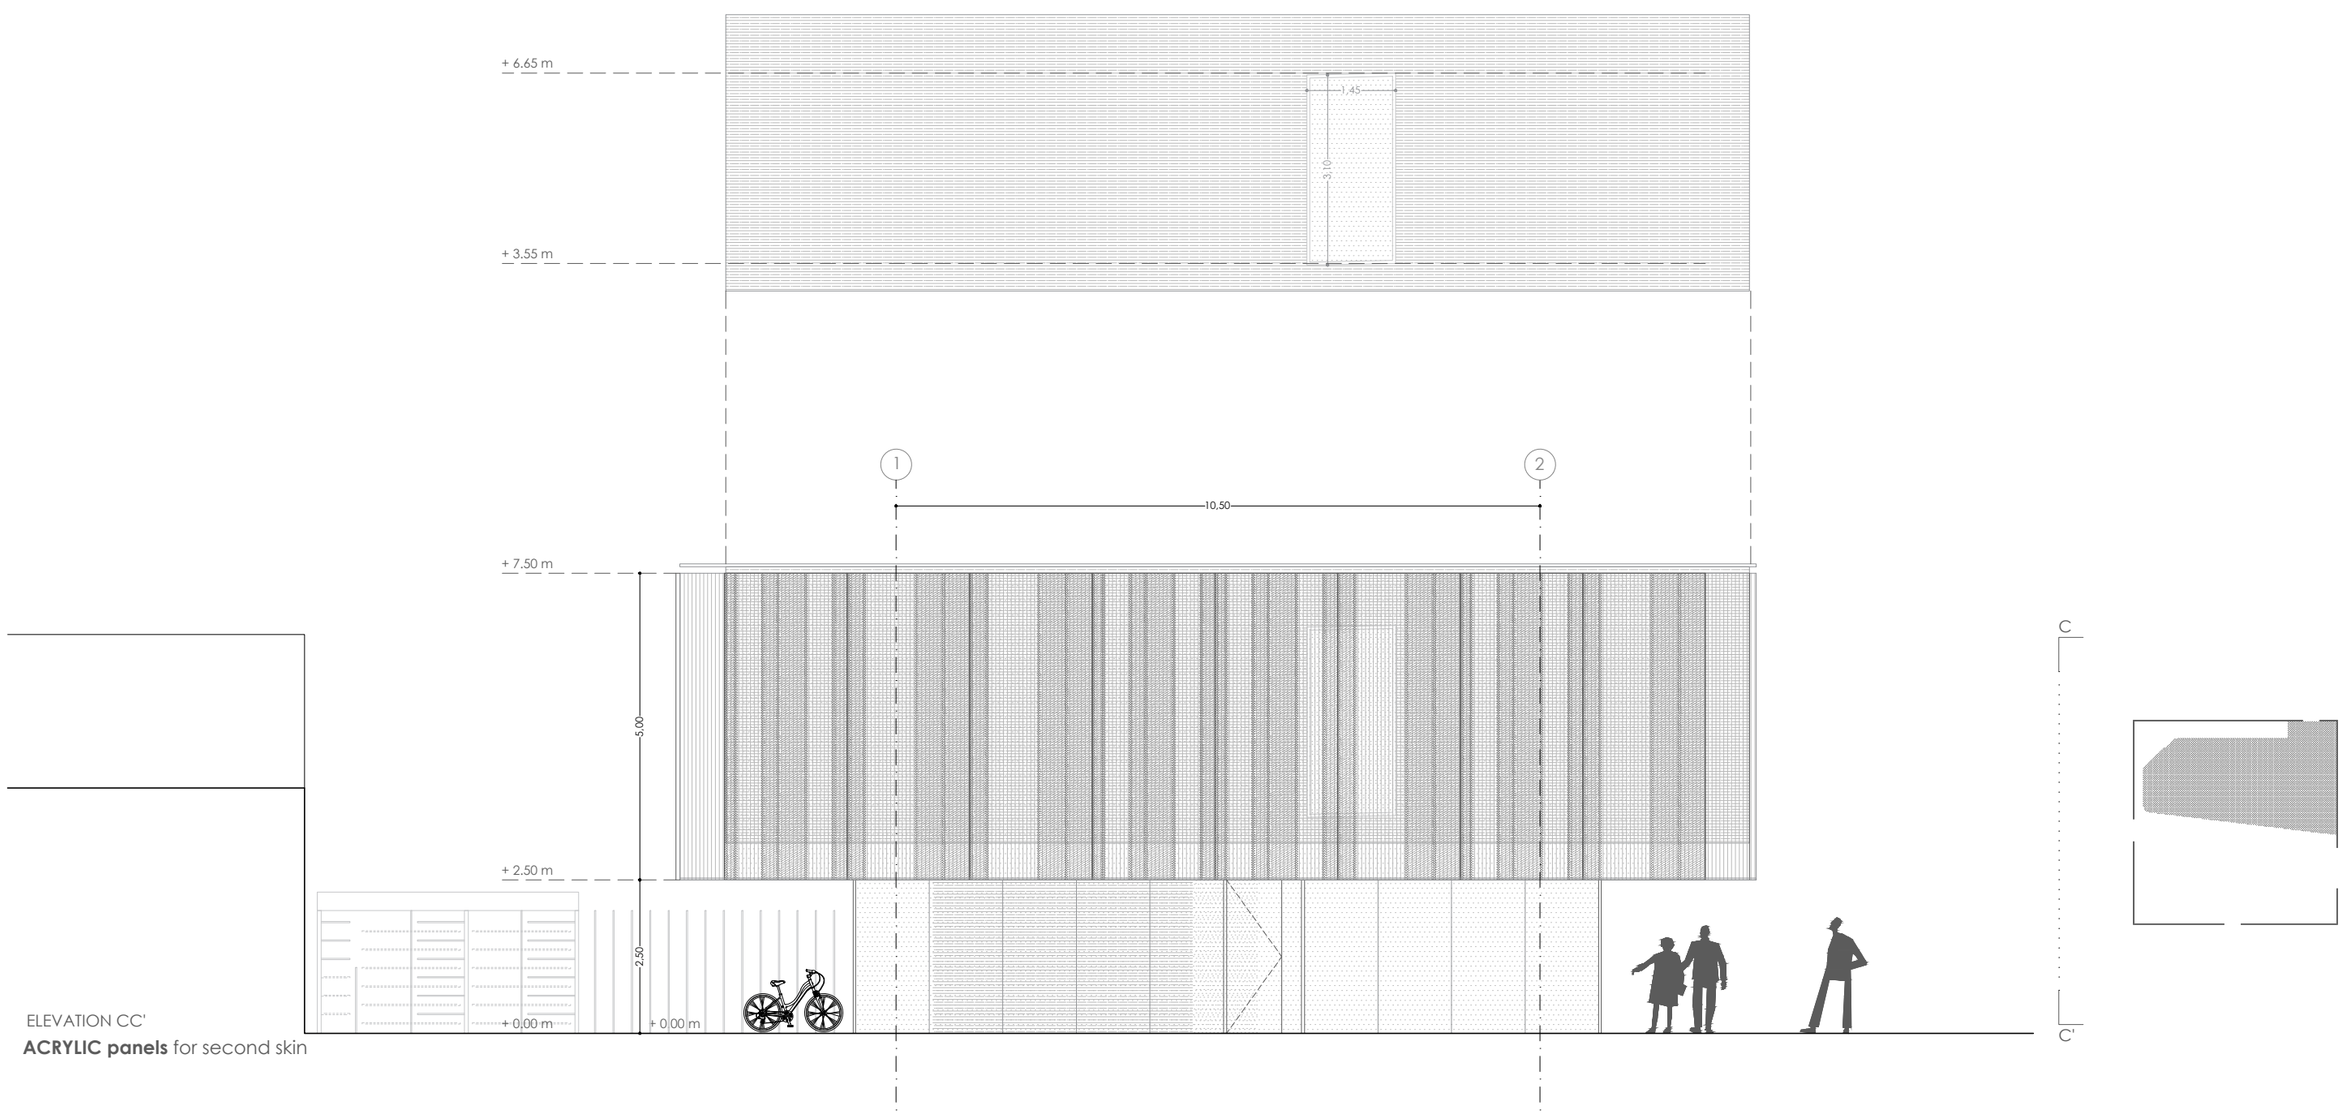

ELEVATION CC'

ACRYLIC panels for second skin

CLIENT

CRI™ DELIVERING INNOVATION

CRI Gatehouse

THE CLOUD

CRI CATALYST COMPANY BELGIUM NV
PANTSERSCHIPSTRAAT 331 | 9000 GENT | BELGIË
KADASTER NUMBER AF DELING 13, SECTIE "S" / 320Y / 320G2

BASIC DESIGN

ELEVATION

REV 4

CC'

REV.	CHANGES	DATE
REV 0	START	28/02/2019
REV 1	UPDATE	13/03/2019
REV 2	UPDATE	20/03/2019
REV 3	BUILDING PERMIT	25/03/2019
REV 4	BASIC DESIGN	29/03/2019

PROJECT CODE O1670

SCALE 1/50 PAPER A1

SCALE 1/100 PAPER A3

N

o5 m o4 o3 o2 o1 o

PROJECT AUTHOR

arquid

Group - IPS
Industrial Projects Services
www.group-ips.com

AVENUE ROBERT SCHUMAN 42 | 1400 NIVELLES | BELGIË

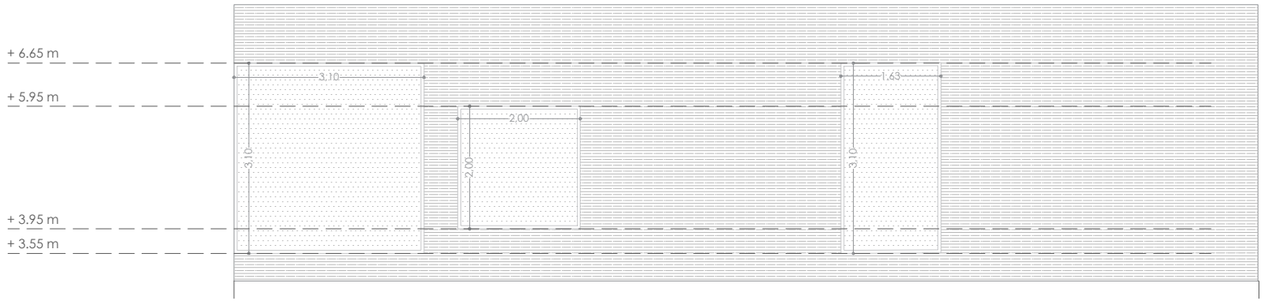

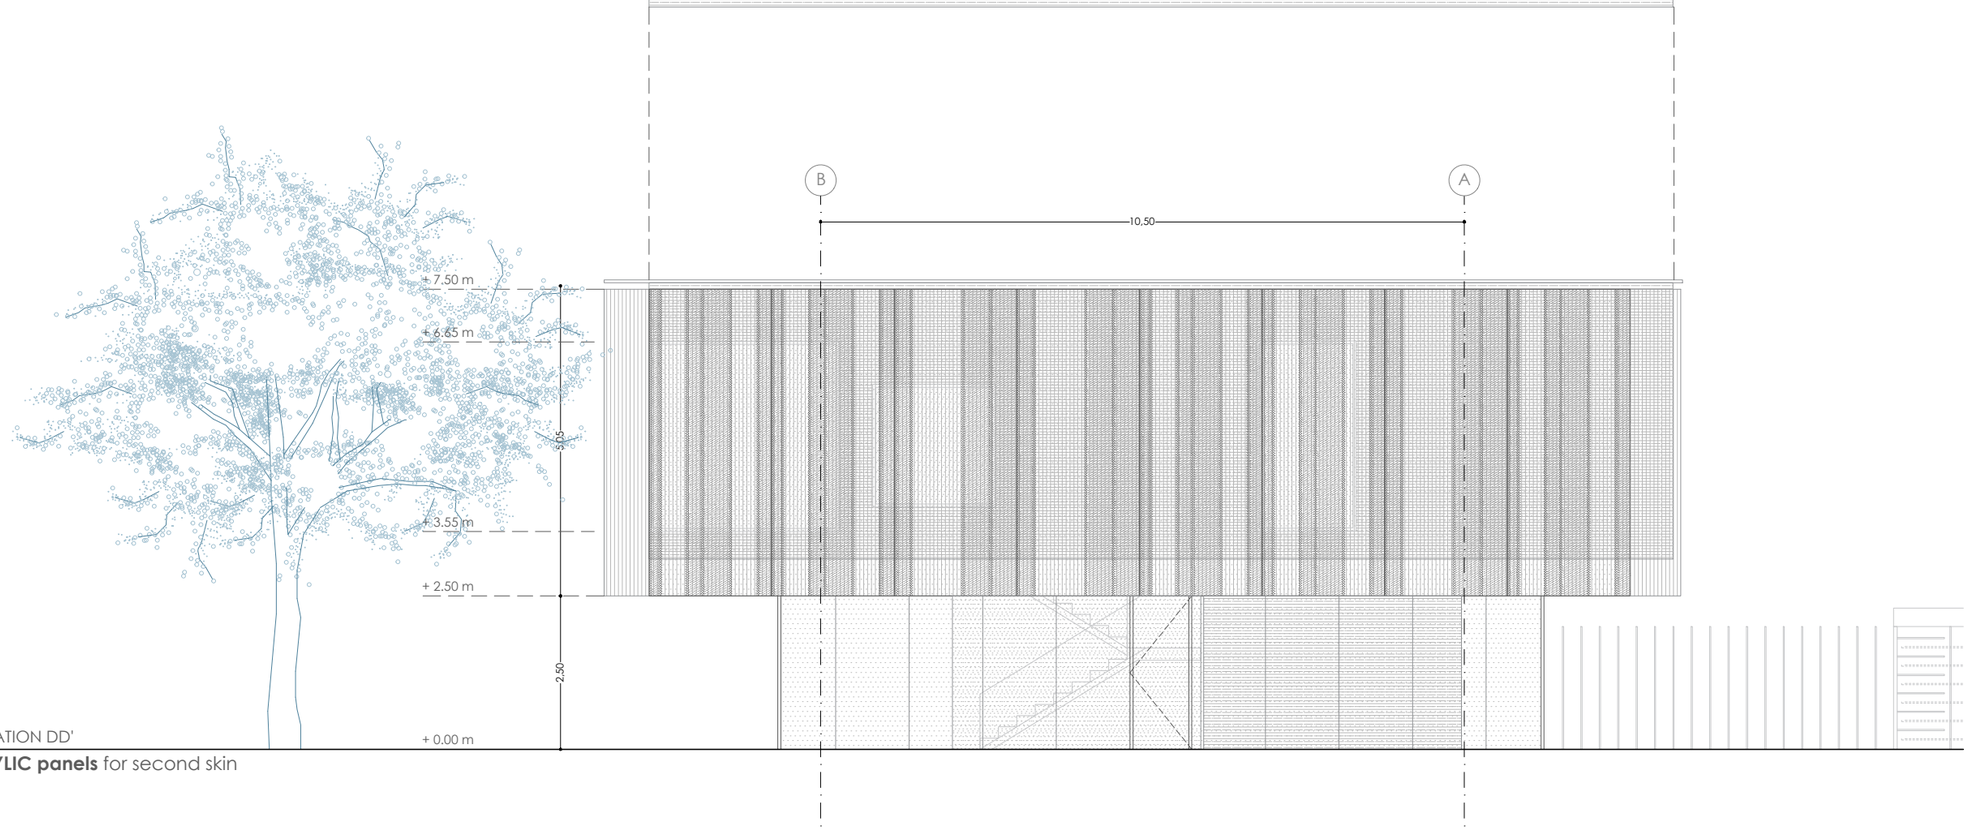

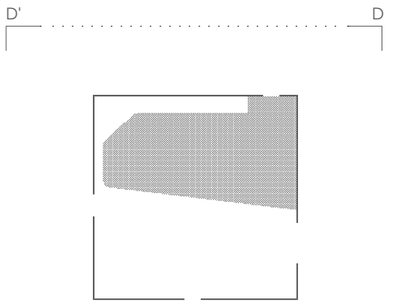

ELEVATION DD'

ACRYLIC panels for second skin

CLIENT

CRI™ DELIVERING INNOVATION

CRI Gatehouse

THE CLOUD

CRI CATALYST COMPANY BELGIUM NV
PANTSERSCHIPSTRAAT 331 | 9000 GENT | BELGIË
KADASTER NUMBER AF DELING 13, SECTIE "S" / 320Y / 320G2

BASIC DESIGN

ELEVATION

REV 4

DD'

REV.	CHANGES	DATE
REV 0	START	28/02/2019
REV 1	UPDATE	13/03/2019
REV 2	UPDATE	20/03/2019
REV 3	BUILDING PERMIT	25/03/2019
REV 4	BASIC DESIGN	29/03/2019

PROJECT CODE	SCALE	PAPER	SCALE	PAPER
O1670	1/50	A1	1/100	A3

N

o5 m o4 o3 o2 o1 o

PROJECT AUTHOR

arquid

Group - IPS
Industrial Projects Services
www.group-ips.com

AVENUE ROBERT SCHUMAN 42 | 1400 NIVELLES | BELGIË

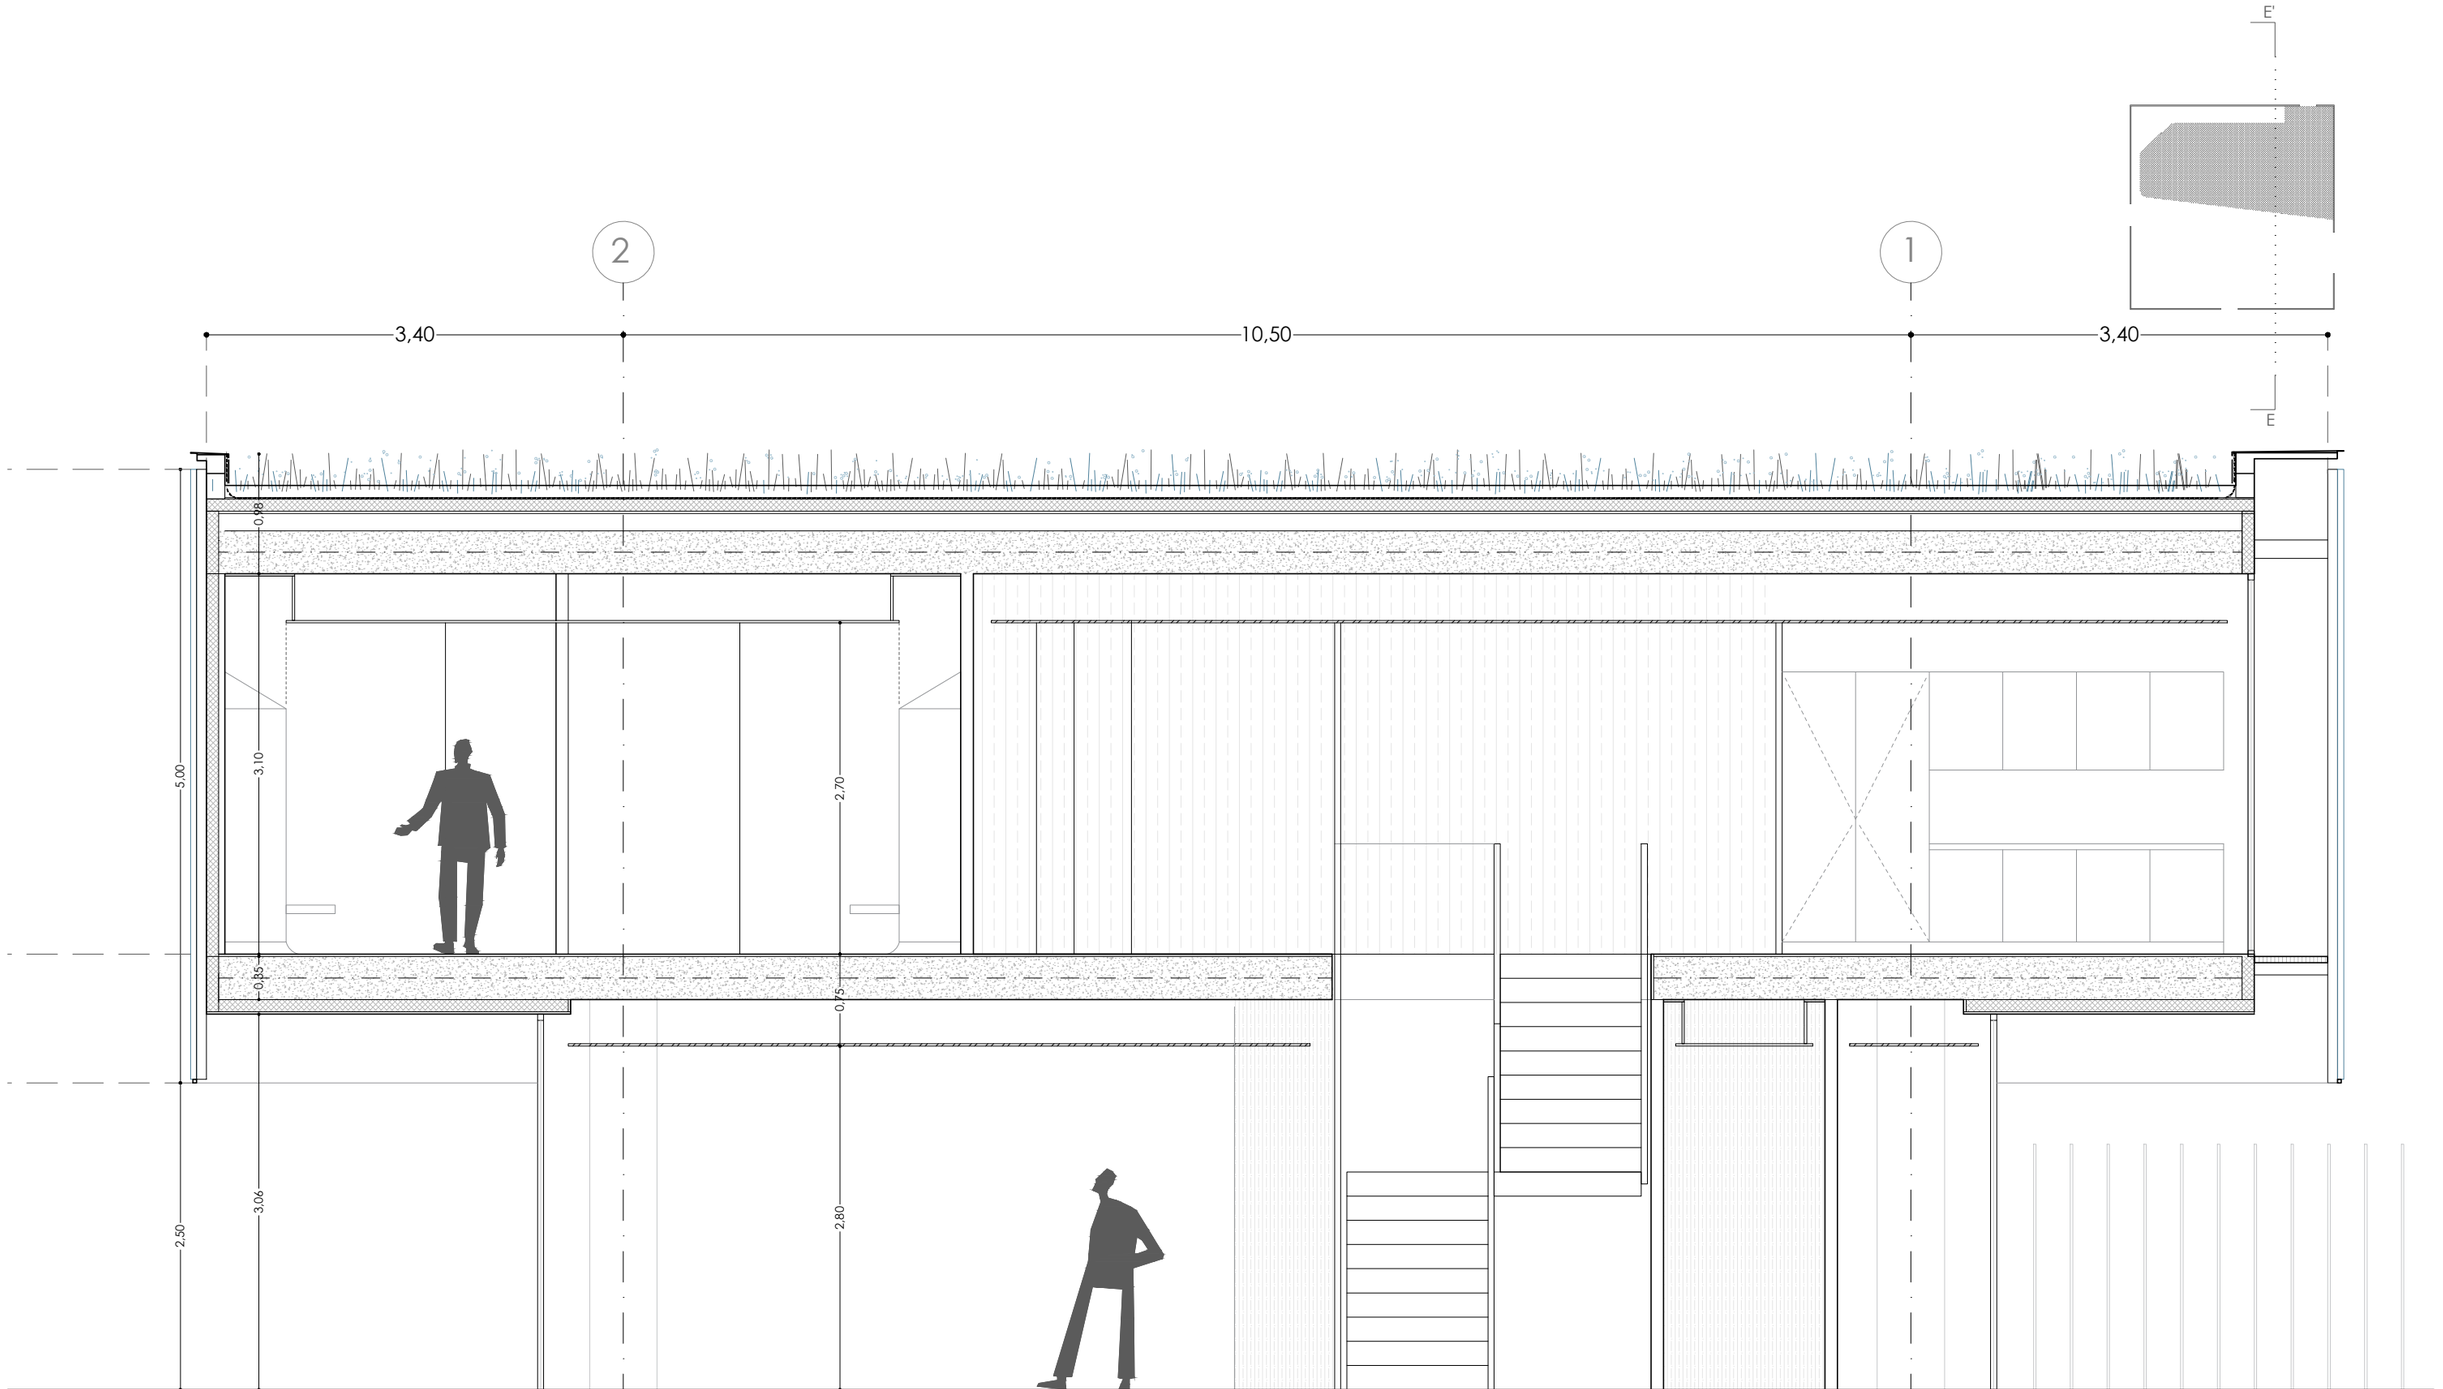

SECTION EE'

CLIENT

CRI™ DELIVERING INNOVATION

CRI Gatehouse

THE CLOUD

CRI CATALYST COMPANY BELGIUM NV
PANTSERSCHIPSTRAAT 331 | 9000 GENT | BELGIË
KADASTER NUMBER AF DELING 13, SECTIE "S" / 320Y / 320G2

BASIC DESIGN

SECTION

REV 4

EE'

REV.	CHANGES	DATE
REV 0	START	28/02/2019
REV 1	UPDATE	13/03/2019
REV 2	UPDATE	20/03/2019
REV 3	BUILDING PERMIT	25/03/2019
REV 4	BASIC DESIGN	29/03/2019

PROJECT CODE O1670

SCALE 1/25 PAPER A1

SCALE 1/50 PAPER A3

N

2,5 m 2 1,5 1 0,5 0

PROJECT AUTHOR

arquid

Group - IPS
Industrial Projects Services
www.group-ips.com

AVENUE ROBERT SCHUMAN 42 | 1400 NIVELLES | BELGIË

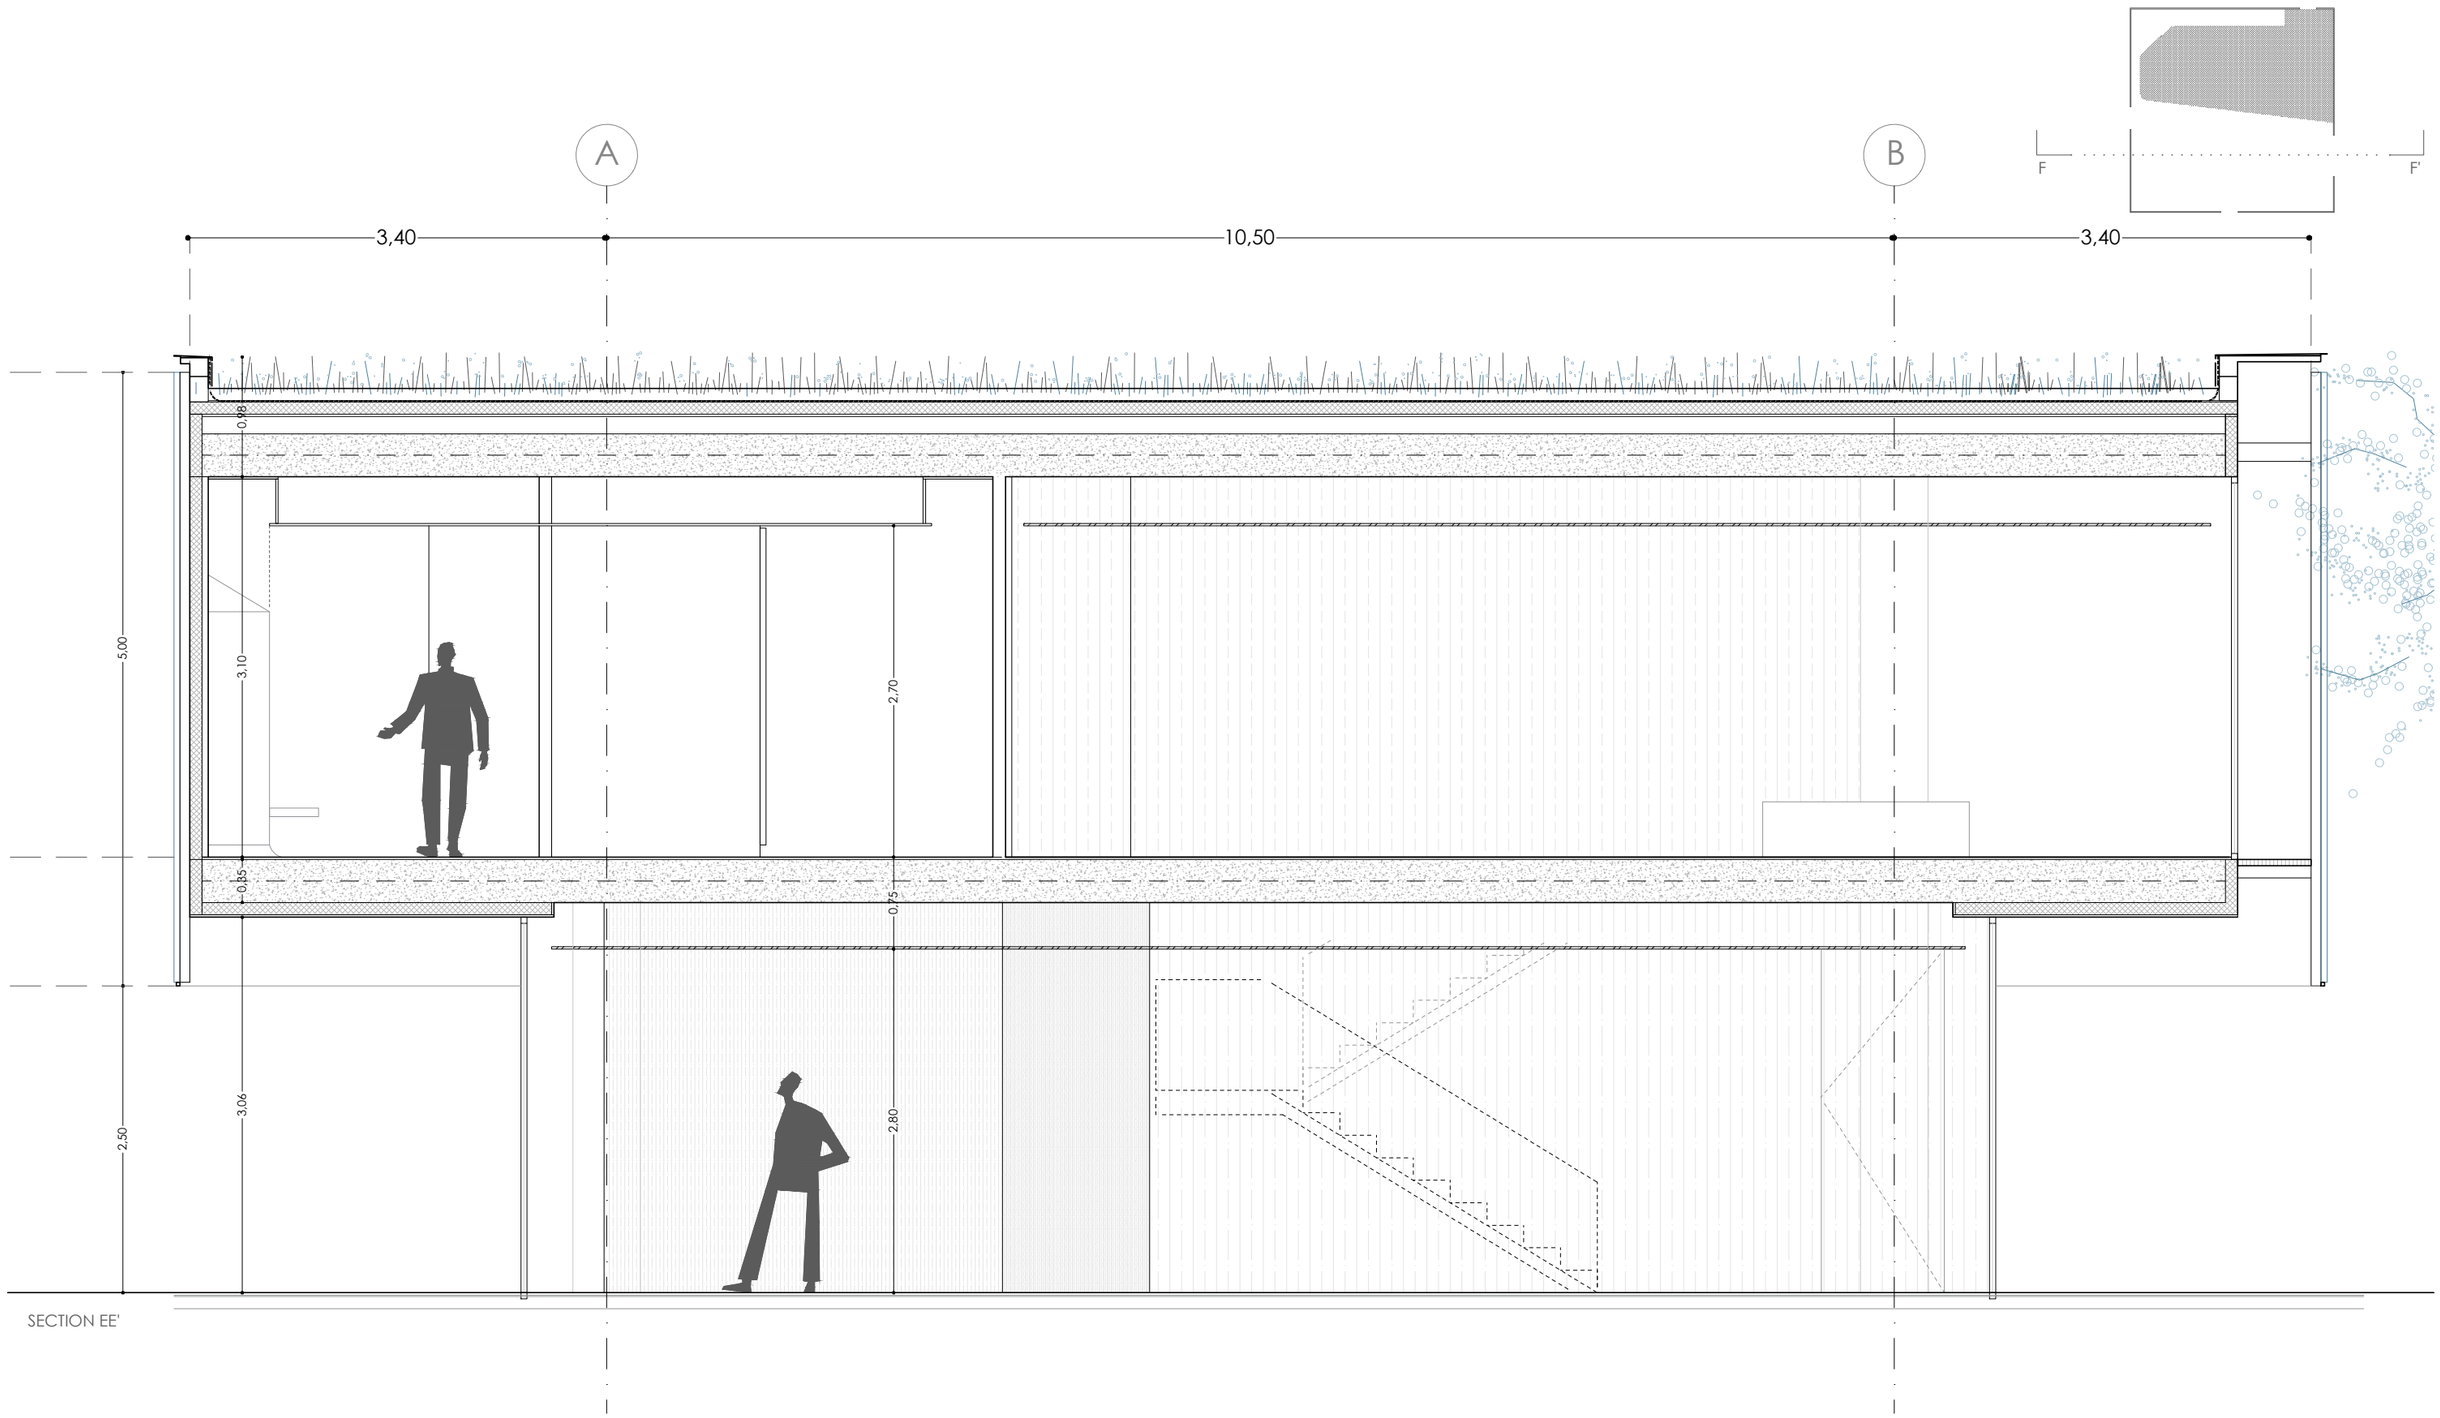

SECTION EE'

CLIENT

CRI™ DELIVERING INNOVATION

CRI Gatehouse

THE CLOUD

CRI CATALYST COMPANY BELGIUM NV
PANTSERSCHIPSTRAAT 331 | 9000 GENT | BELGIË
KADASTER NUMBER AF DELING 13, SECTIE "S" / 320Y / 320G2

BASIC DESIGN

SECTION

REV 4

FF'

REV.	CHANGES	DATE
REV 0	START	28/02/2019
REV 1	UPDATE	13/03/2019
REV 2	UPDATE	20/03/2019
REV 3	BUILDING PERMIT	25/03/2019
REV 4	BASIC DESIGN	29/03/2019

PROJECT CODE O1670

SCALE 1/25 PAPER A1

SCALE 1/50 PAPER A3

N

2,5 m 2 1,5 1 0,5 0

PROJECT AUTHOR

arquid

Group - IPS
Industrial Projects Services
www.group-ips.com

AVENUE ROBERT SCHUMAN 42 | 1400 NIVELLES | BELGIË

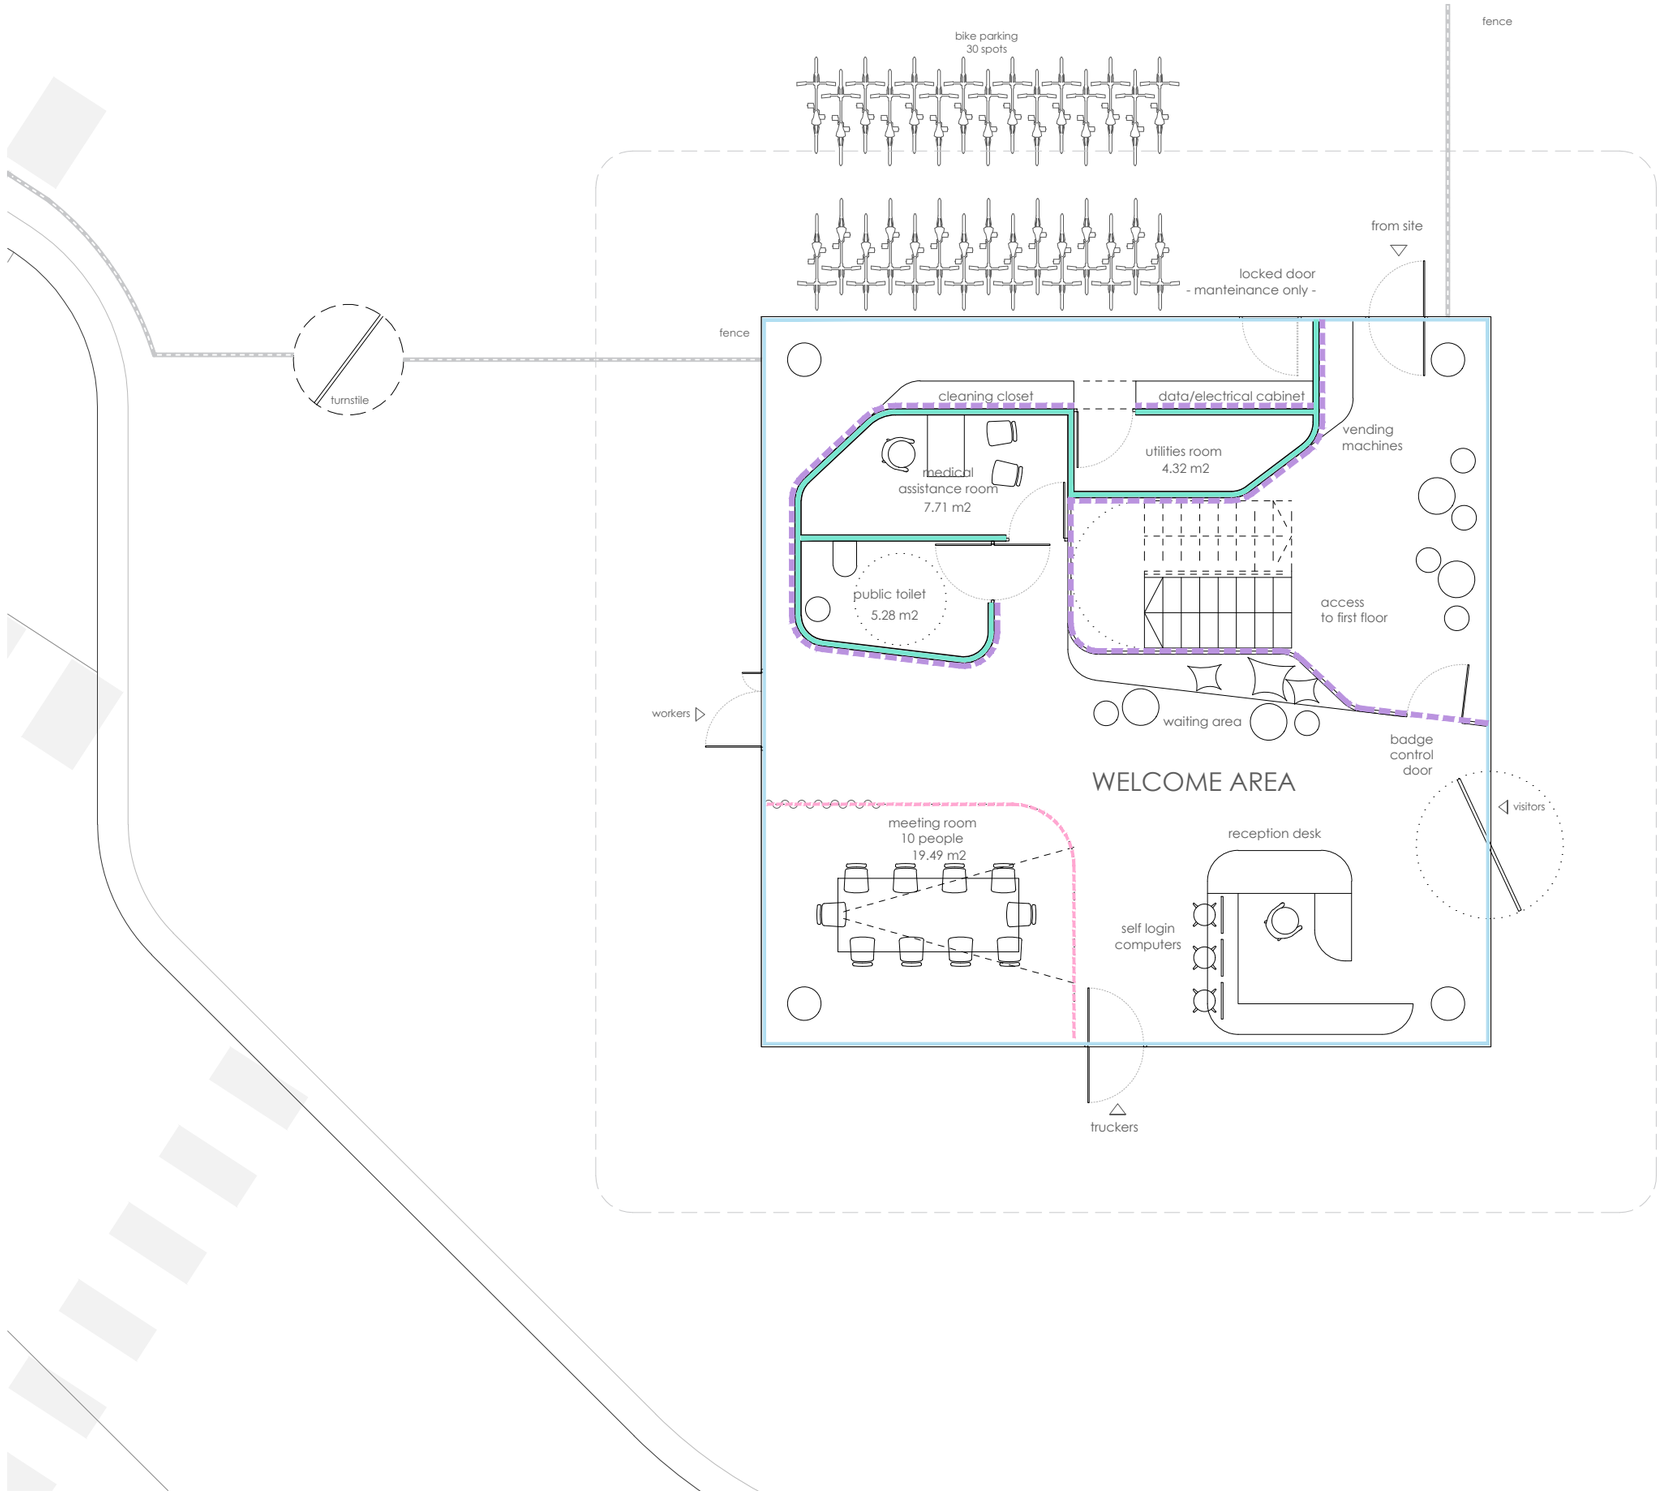

LEGEND

PARTITIONS

- GYPROC from floor to ceiling
- GYPROC from 0.00 to +1.20 m (for concealed cistern)
- GLASS SCREEN from floor to ceiling
- ACRYLIC PANELS facade
- SLIDING FABRIC CURTAN from floor to ceiling
- PHENOLIC BOARD from floor to ceiling
- STEEL SHEET from floor to ceiling
- CONCRETE from floor to ceiling



CLIENT

CRI™ DELIVERING INNOVATION

CRI Gatehouse

THE CLOUD

CRI CATALYST COMPANY BELGIUM NV
PANTSERSCHIPSTRAAT 331 | 9000 GENT | BELGIË
KADASTER NUMBER AF DELING 13, SECTIE "S" / 320Y / 320G2

BASIC DESIGN

PARTITIONS

REV 4

GROUND FLOOR + 0.00 m

REV.	CHANGES	DATE
REV 0	START	28/02/2019
REV 1	UPDATE	13/03/2019
REV 2	UPDATE	20/03/2019
REV 3	BUILDING PERMIT	25/03/2019
REV 4	BASIC DESIGN	29/03/2019

PROJECT CODE O1670

SCALE 1/50 PAPER A1

SCALE 1/100 PAPER A3

N

o5 m o4 o3 o2 o1 o

PROJECT AUTHOR

arquid

Group - IPS
Industrial Projects Services
www.group-ips.com

AVENUE ROBERT SCHUMAN 42 | 1400 NIVELLES | BELGIË

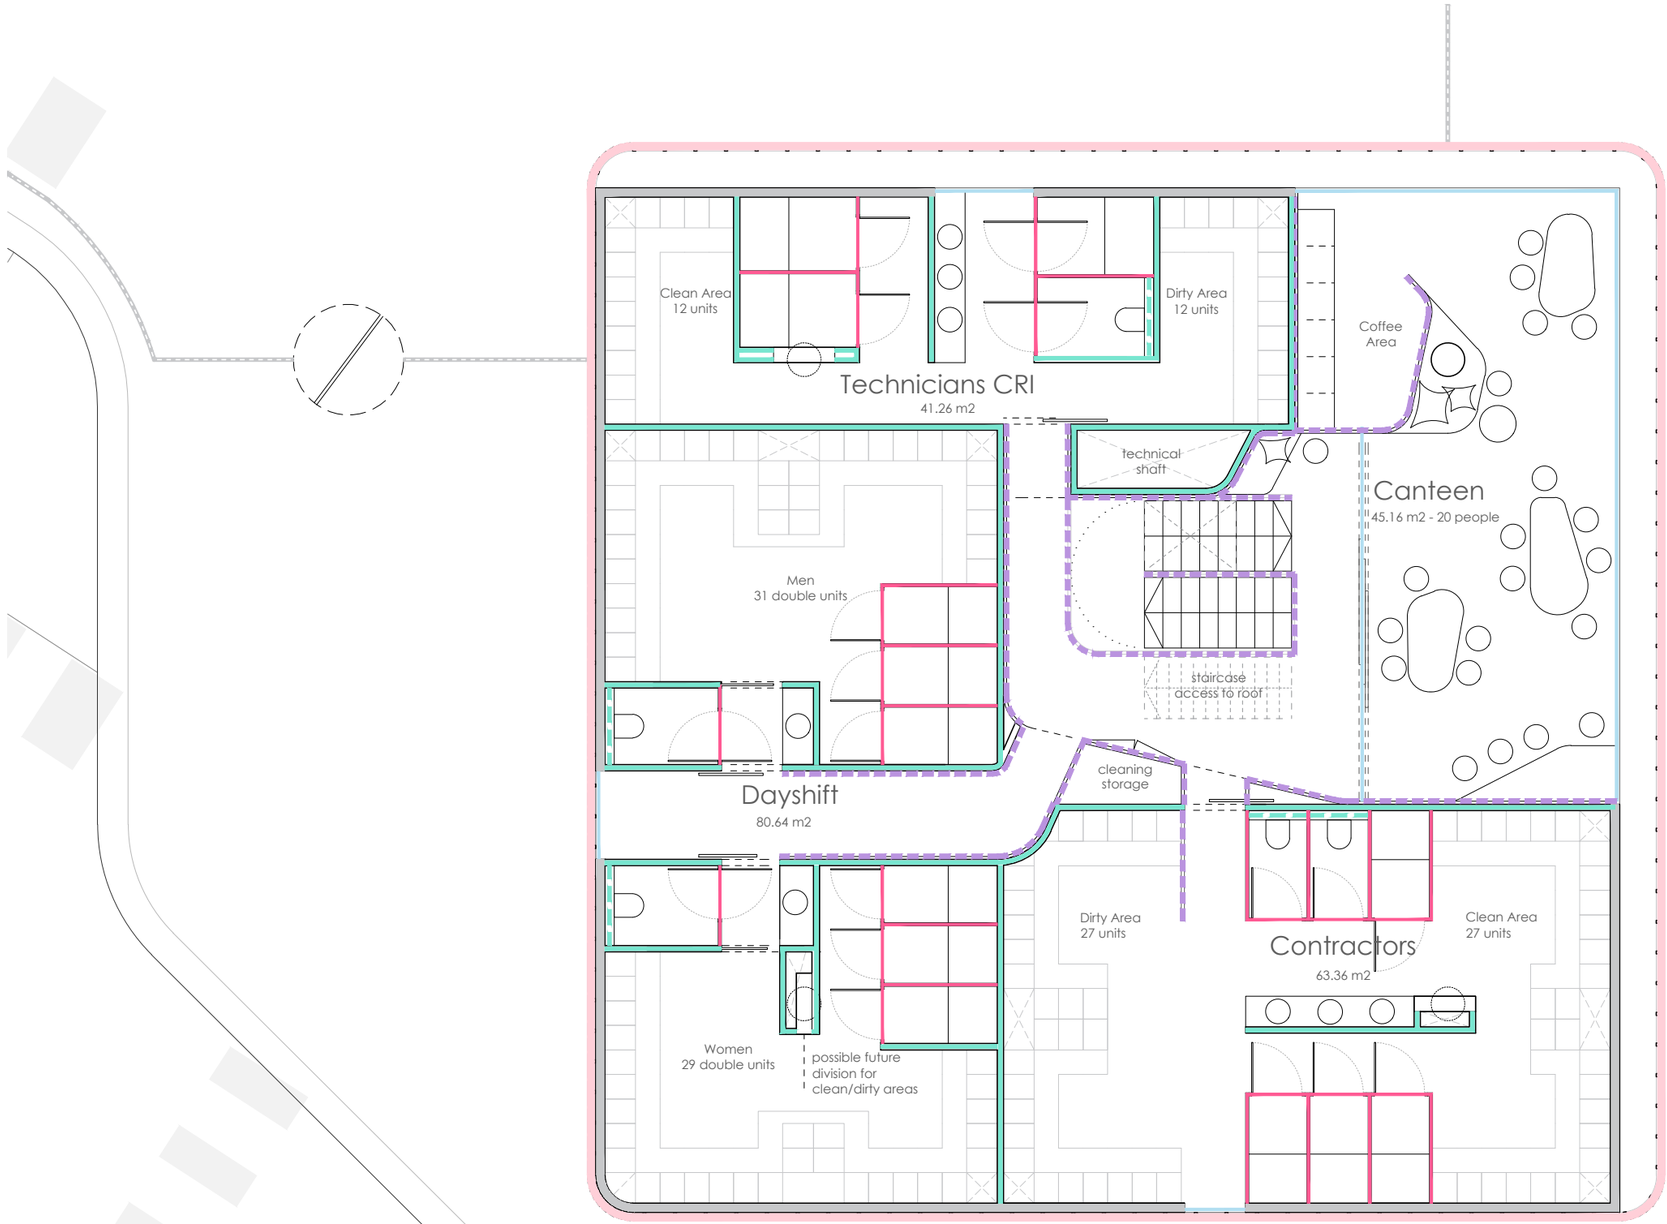

LEGEND

PARTITIONS

- GYPROC from floor to ceiling
- GYPROC from 0.00 to +1.20 m (for concealed cistern)
- GLASS SCREEN from floor to ceiling
- ACRYLIC PANELS facade
- SLIDING FABRIC CURTAN from floor to ceiling
- PHENOLIC BOARD from floor to ceiling
- STEEL SHEET from floor to ceiling
- CONCRETE from floor to ceiling

CLIENT

CRI™ DELIVERING INNOVATION

CRI Gatehouse

THE CLOUD

CRI CATALYST COMPANY BELGIUM NV
PANTSERSCHIPSTRAAT 331 | 9000 GENT | BELGIË
KADASTER NUMBER AF DELING 13, SECTIE "S" / 320Y / 320G2

BASIC DESIGN

PARTITIONS

REV 4

FIRST FLOOR + 3.00 m

REV.	CHANGES	DATE
REV 0	START	28/02/2019
REV 1	UPDATE	13/03/2019
REV 2	UPDATE	20/03/2019
REV 3	BUILDING PERMIT	25/03/2019
REV 4	BASIC DESIGN	29/03/2019

PROJECT CODE	SCALE	PAPER	SCALE	PAPER
O1670	1/50	A1	1/100	A3

N

o5 m o4 o3 o2 o1 o

PROJECT AUTHOR

arquid

Group - IPS
Industrial Projects Services
www.group-ips.com

AVENUE ROBERT SCHUMAN 42 | 1400 NIVELLES | BELGIË

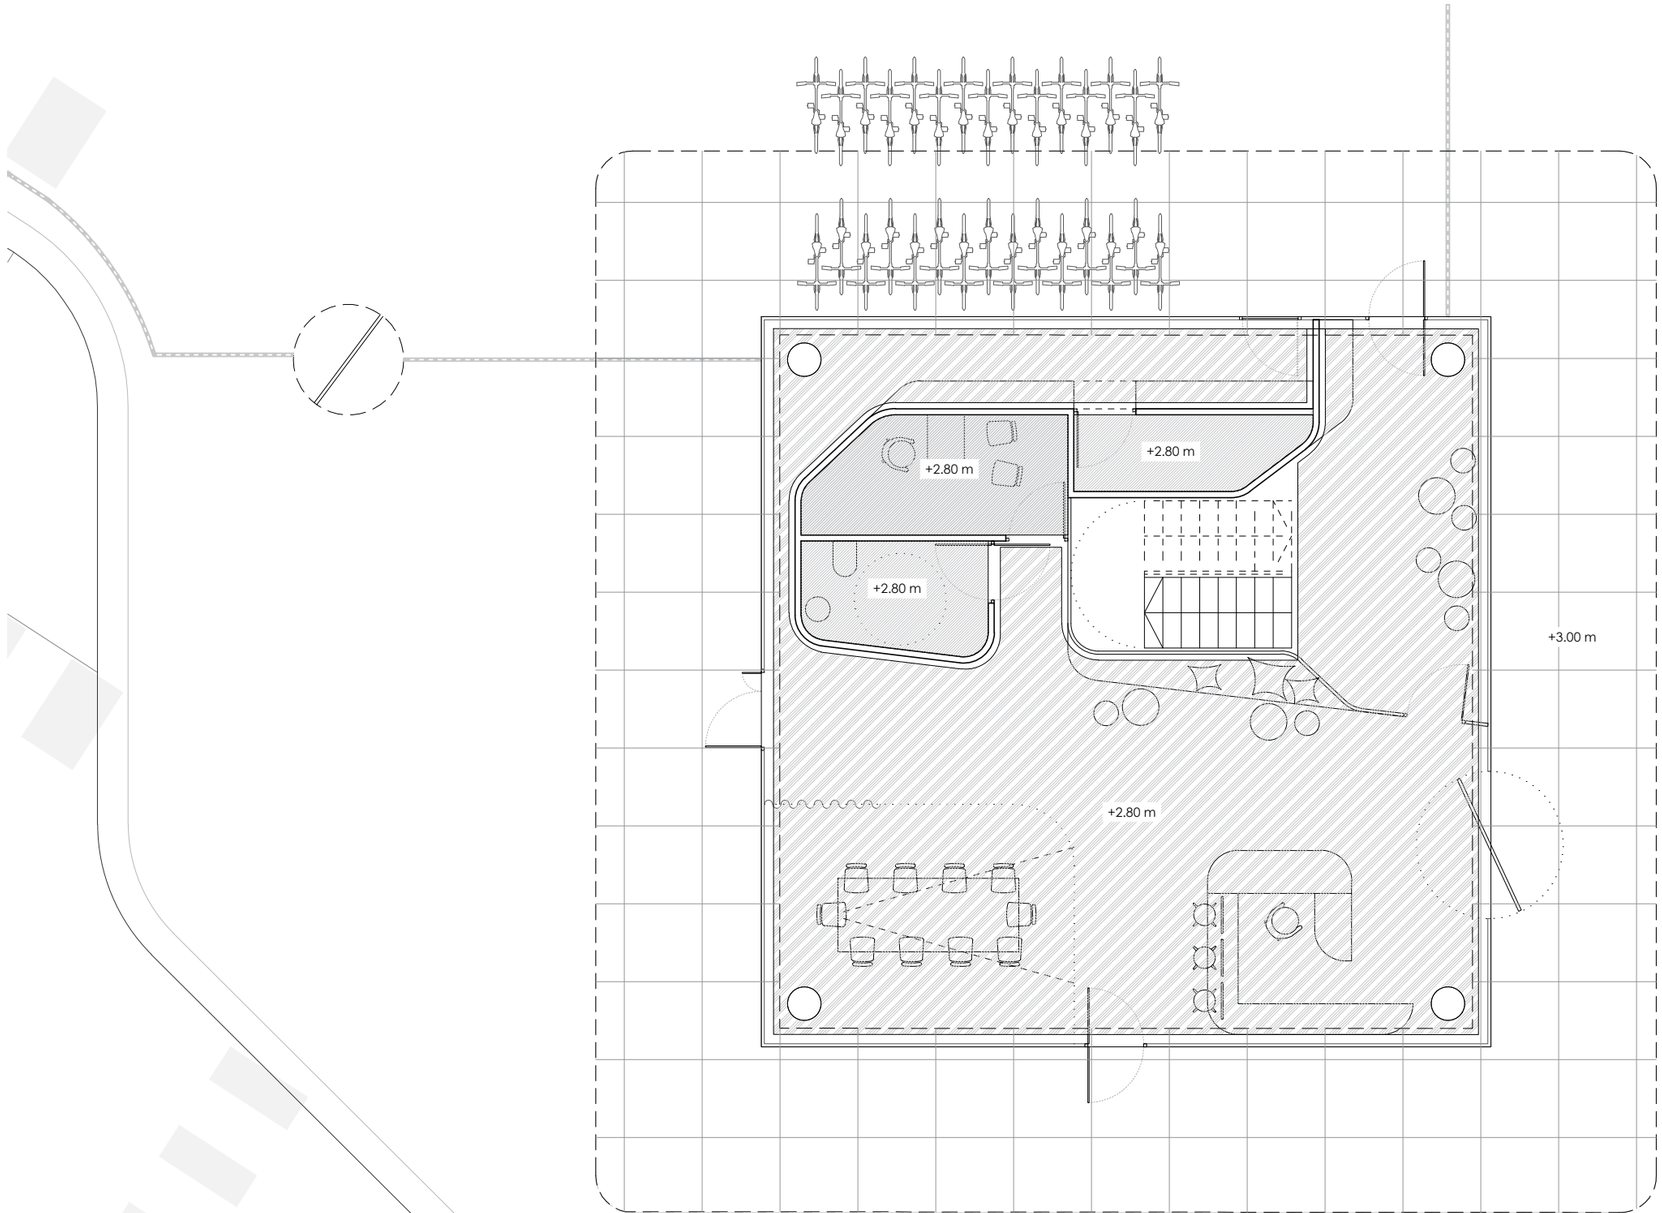

LEGEND

CEILING

CONTINUOUS CEILING
GYPROC

CONTINUOUS CEILING
ALUMISOL
rigid panel with thermal
isolation and metallic finish

METALLIC MESH
ARMSTRONG

CLIENT

CRI™
DELIVERING INNOVATION

CRI Gatehouse

THE CLOUD
CRI CATALYST COMPANY BELGIUM NV
PANTSERSCHIPSTRAAT 331 | 9000 GENT | BELGIË
KADASTER NUMBER AF DELING 13, SECTIE "S" / 320Y / 320G2

BASIC DESIGN

CEILING

REV 4

GROUND FLOOR + 0.00 m

REV.	CHANGES	DATE
REV 0	START	28/02/2019
REV 1	UPDATE	13/03/2019
REV 2	UPDATE	20/03/2019
REV 3	BUILDING PERMIT	25/03/2019
REV 4	BASIC DESIGN	29/03/2019

PROJECT CODE O1670

SCALE 1/50 PAPER A1

SCALE 1/100 PAPER A3

N

o5 m o4 o3 o2 o1 o

PROJECT AUTHOR

arquid

Group - IPS
Industrial Projects Services
www.group-ips.com

AVENUE ROBERT SCHUMAN 42 | 1400 NIVELLES | BELGIË

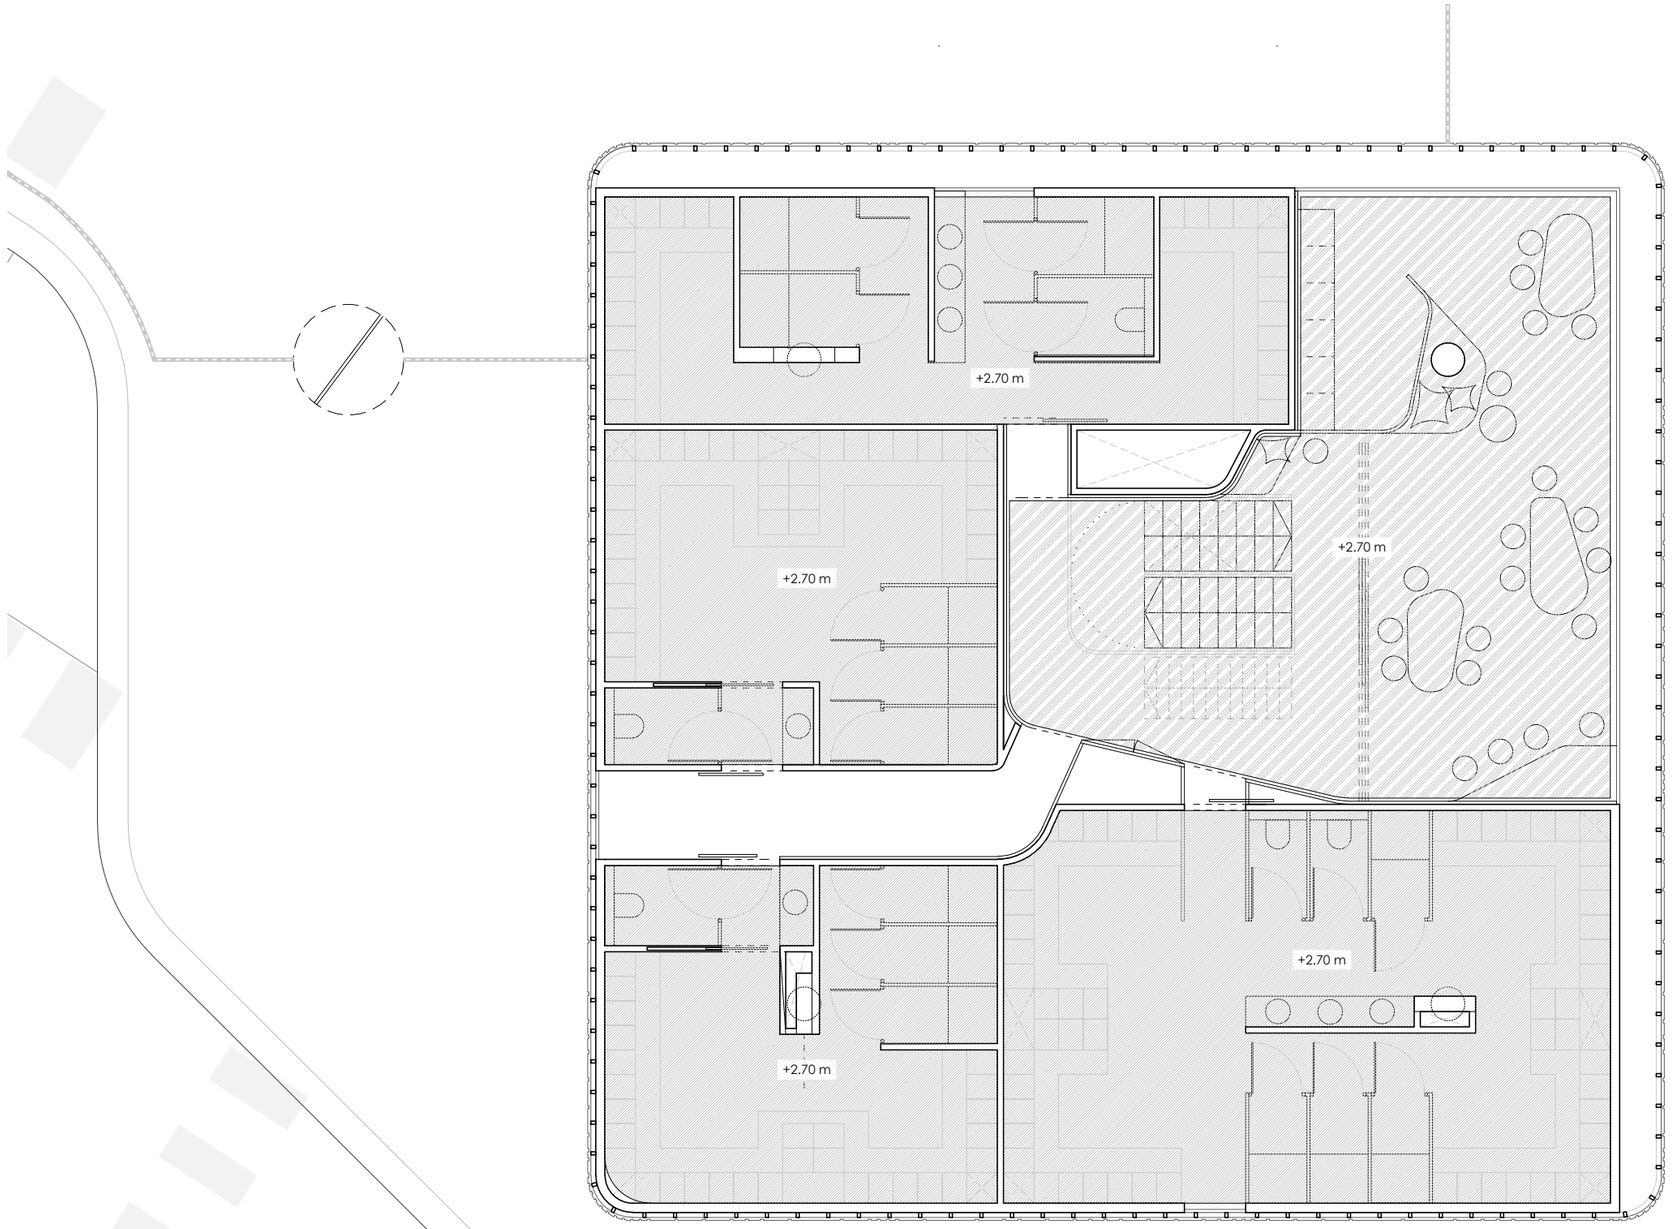

LEGEND

CEILING

CONTINUOUS CEILING
GYPROC

CONTINUOUS CEILING
ALUMISOL
rigid panel with thermal
isolation and metallic finish

METALLIC MESH
ARMSTRONG

CLIENT

CRI™
DELIVERING INNOVATION

CRI Gatehouse

THE CLOUD
CRI CATALYST COMPANY BELGIUM NV
PANTSERSCHIPSTRAAT 331 | 9000 GENT | BELGIË
KADASTER NUMBER AF DELING 13, SECTIE "S" / 320Y / 320G2

BASIC DESIGN

CEILING

REV 4

FIRST FLOOR + 3.00 m

REV.	CHANGES	DATE
REV 0	START	28/02/2019
REV 1	UPDATE	13/03/2019
REV 2	UPDATE	20/03/2019
REV 3	BUILDING PERMIT	25/03/2019
REV 4	BASIC DESIGN	29/03/2019

PROJECT CODE O1670

SCALE 1/50 PAPER A1

SCALE 1/100 PAPER A3

N

o5 m o4 o3 o2 o1 o

PROJECT AUTHOR

arquid

Group - IPS
Industrial Projects Services
www.group-ips.com

AVENUE ROBERT SCHUMAN 42 | 1400 NIVELLES | BELGIË

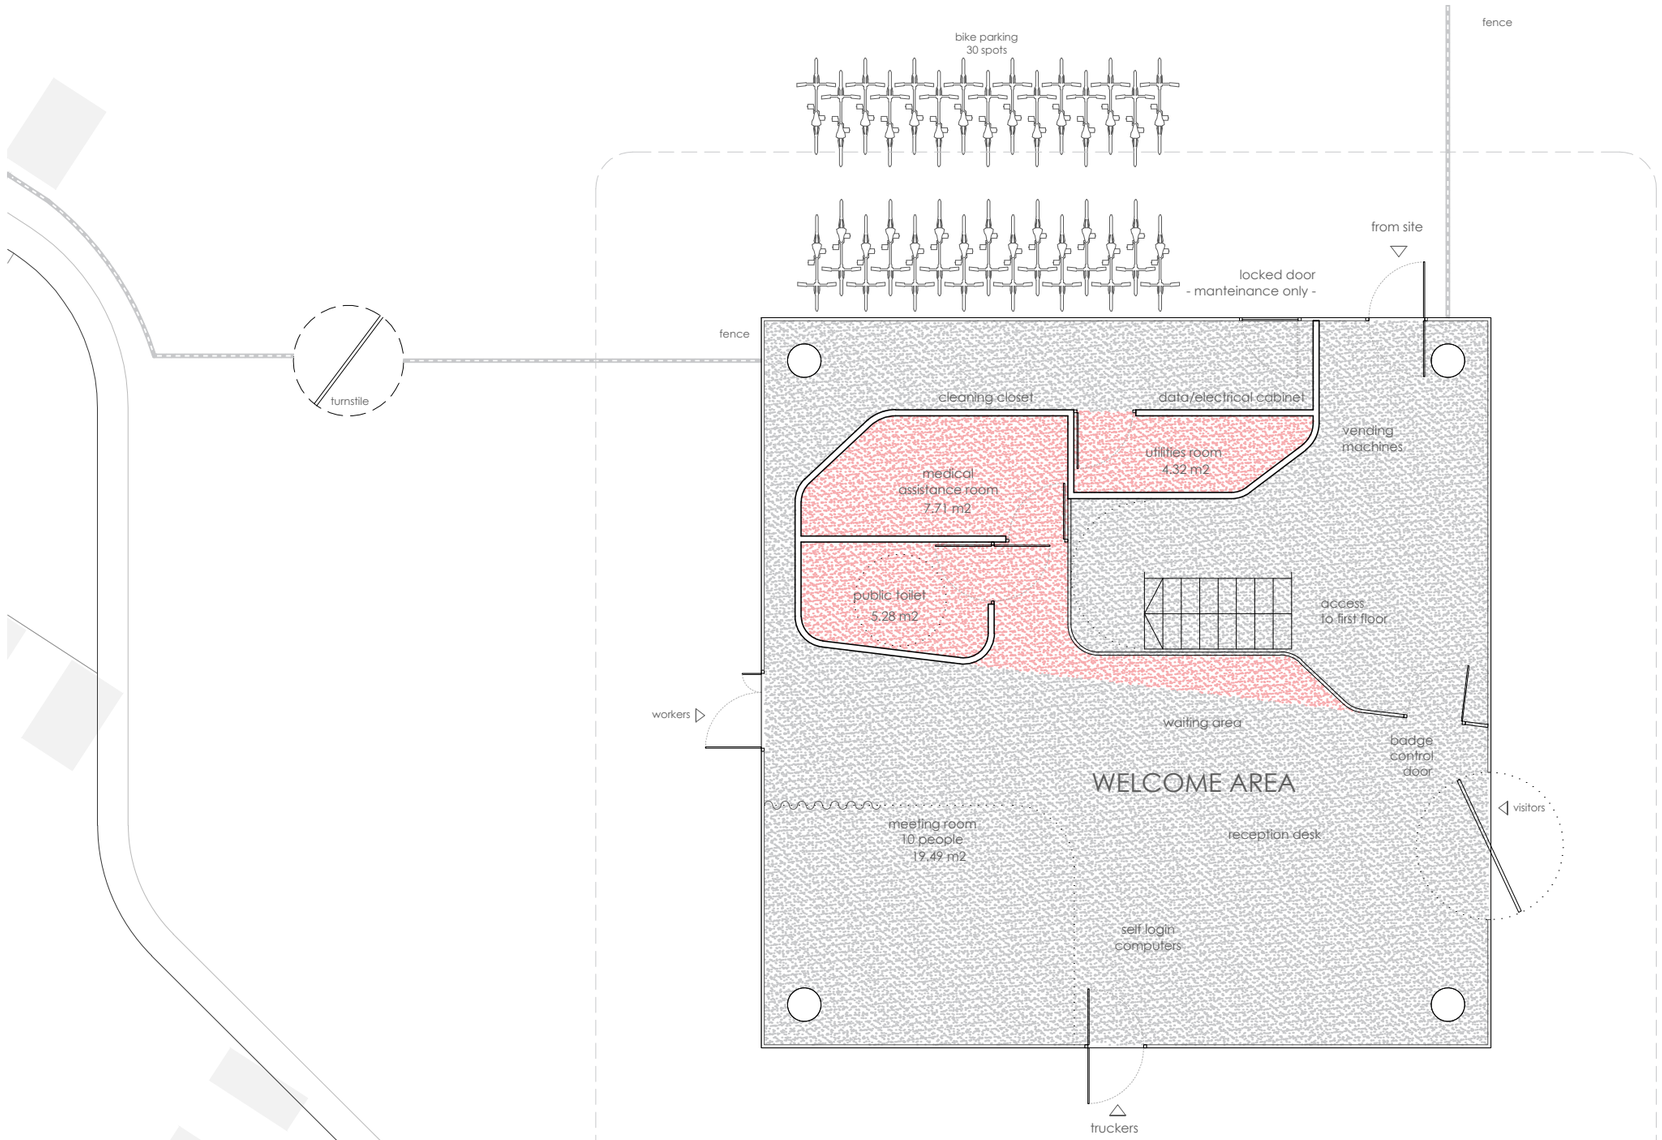

LEGEND

FLOORING

POLISHED CONCRETE
Natural color

EPOXY CONTINUOUS
FLOORING
Color to be defined

POLYURETHANE RESIN

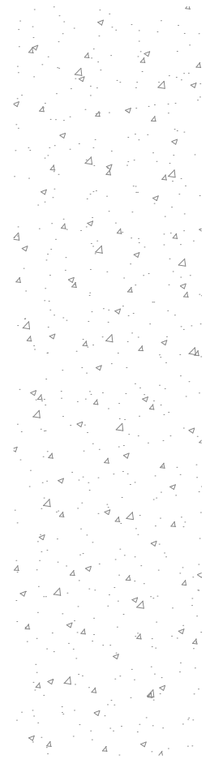

CLIENT

CRI™
DELIVERING INNOVATION

CRI Gatehouse

THE CLOUD
CRI CATALYST COMPANY BELGIUM NV
PANTSERSCHIPSTRAAT 331 | 9000 GENT | BELGIË
KADASTER NUMBER AF DELING 13, SECTIE "S" / 320Y / 320G2

BASIC DESIGN

FLOORING

REV 4

GROUND FLOOR + 0.00 m

REV.	CHANGES	DATE
REV 0	START	28/02/2019
REV 1	UPDATE	13/03/2019
REV 2	UPDATE	20/03/2019
REV 3	BUILDING PERMIT	25/03/2019
REV 4	BASIC DESIGN	29/03/2019

PROJECT CODE O1670

SCALE 1/50 PAPER A1

SCALE 1/100 PAPER A3

N

o5 m o4 o3 o2 o1 o

PROJECT AUTHOR

arquid

Group - IPS
Industrial Projects Services
www.group-ips.com

AVENUE ROBERT SCHUMAN 42 | 1400 NIVELLES | BELGIË

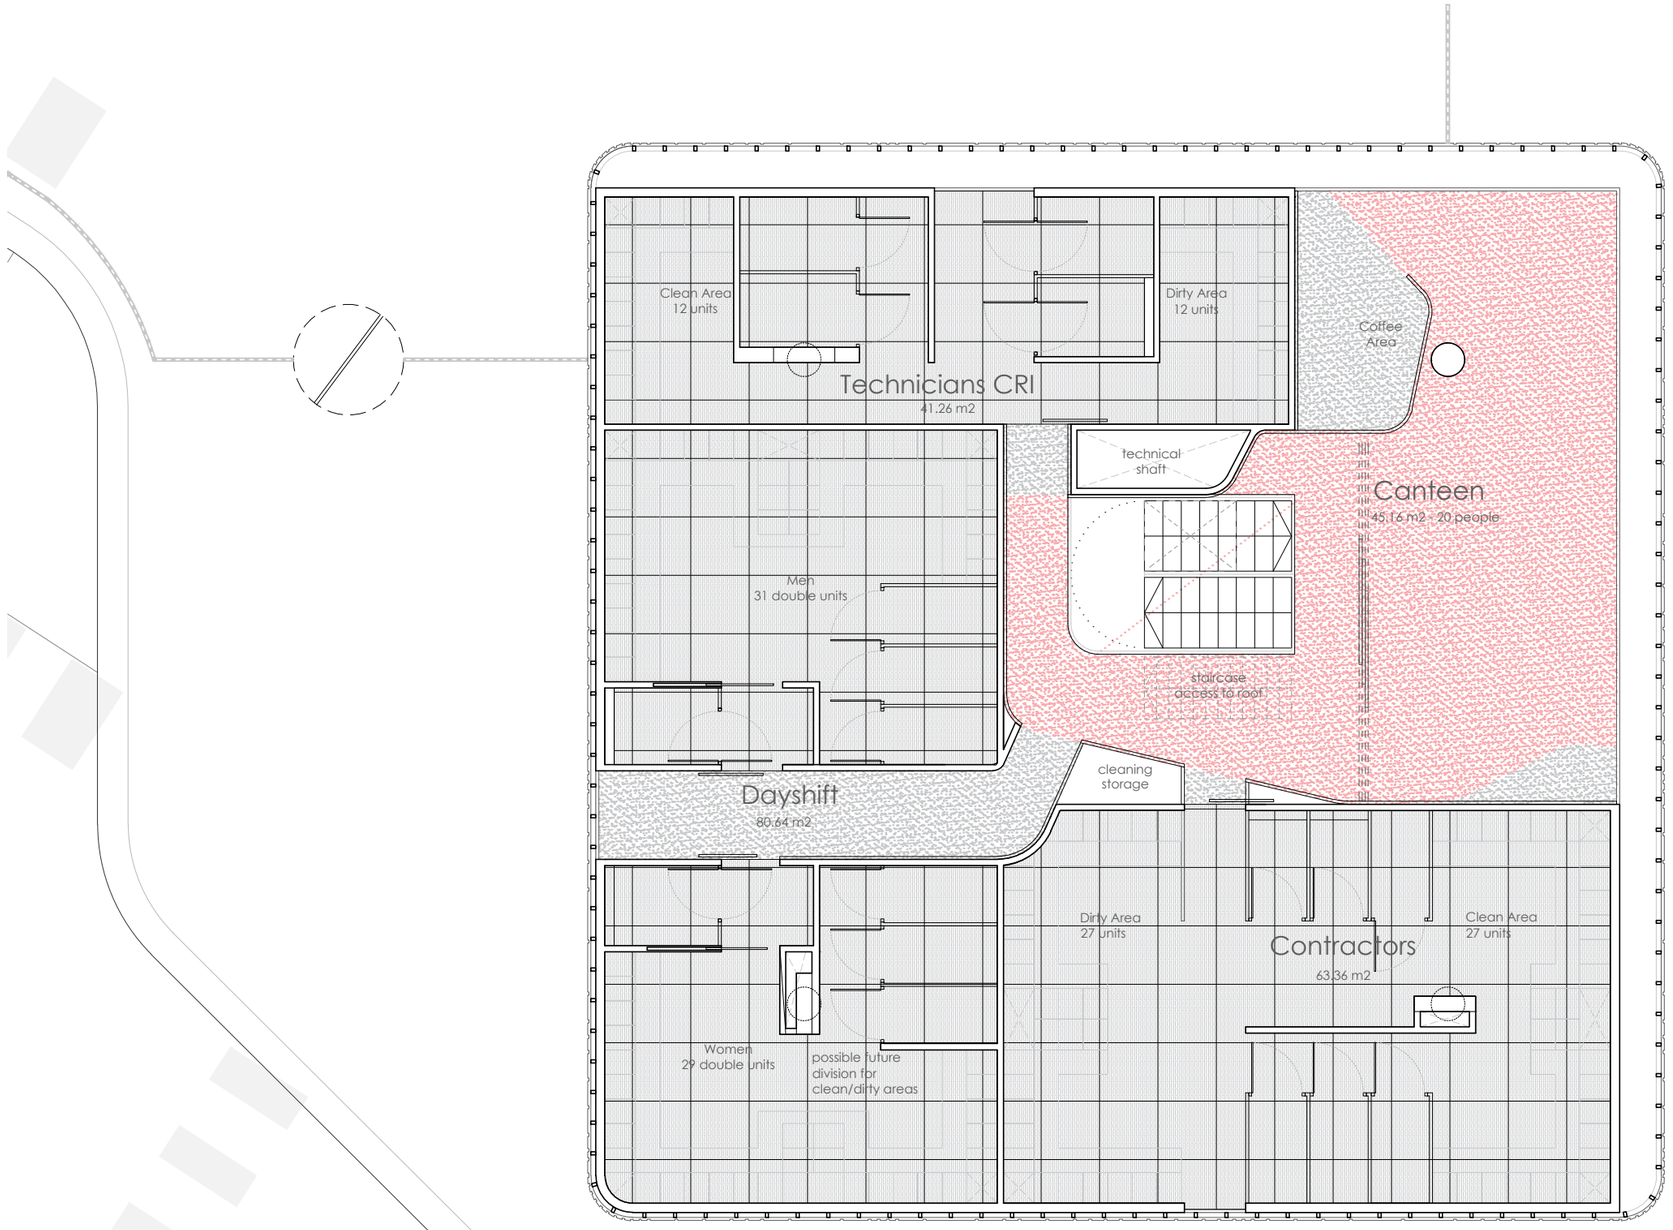

LEGEND

FLOORING

- POLISHED CONCRETE
  Natural color
- EPOXY CONTINUOUS FLOORING
  Color to be defined
- POLYURETHANE RESIN

CLIENT

CRI™
DELIVERING INNOVATION

CRI Gatehouse

THE CLOUD

CRI CATALYST COMPANY BELGIUM NV
PANTSERSCHIPSTRAAT 331 | 9000 GENT | BELGIË
KADASTER NUMBER AF DELING 13, SECTIE "S" / 320Y / 320G2

BASIC DESIGN

FLOORING

REV 4

FIRST FLOOR + 3.00 m

REV.	CHANGES	DATE
REV 0	START	28/02/2019
REV 1	UPDATE	13/03/2019
REV 2	UPDATE	20/03/2019
REV 3	BUILDING PERMIT	25/03/2019
REV 4	BASIC DESIGN	29/03/2019

PROJECT CODE O1670

SCALE	PAPER	SCALE	PAPER
1/50	A1	1/100	A3

N

o5 m o4 o3 o2 o1 o

PROJECT AUTHOR

arquid

Group - IPS
Industrial Projects Services
www.group-ips.com

AVENUE ROBERT SCHUMAN 42 | 1400 NIVELLES | BELGIË