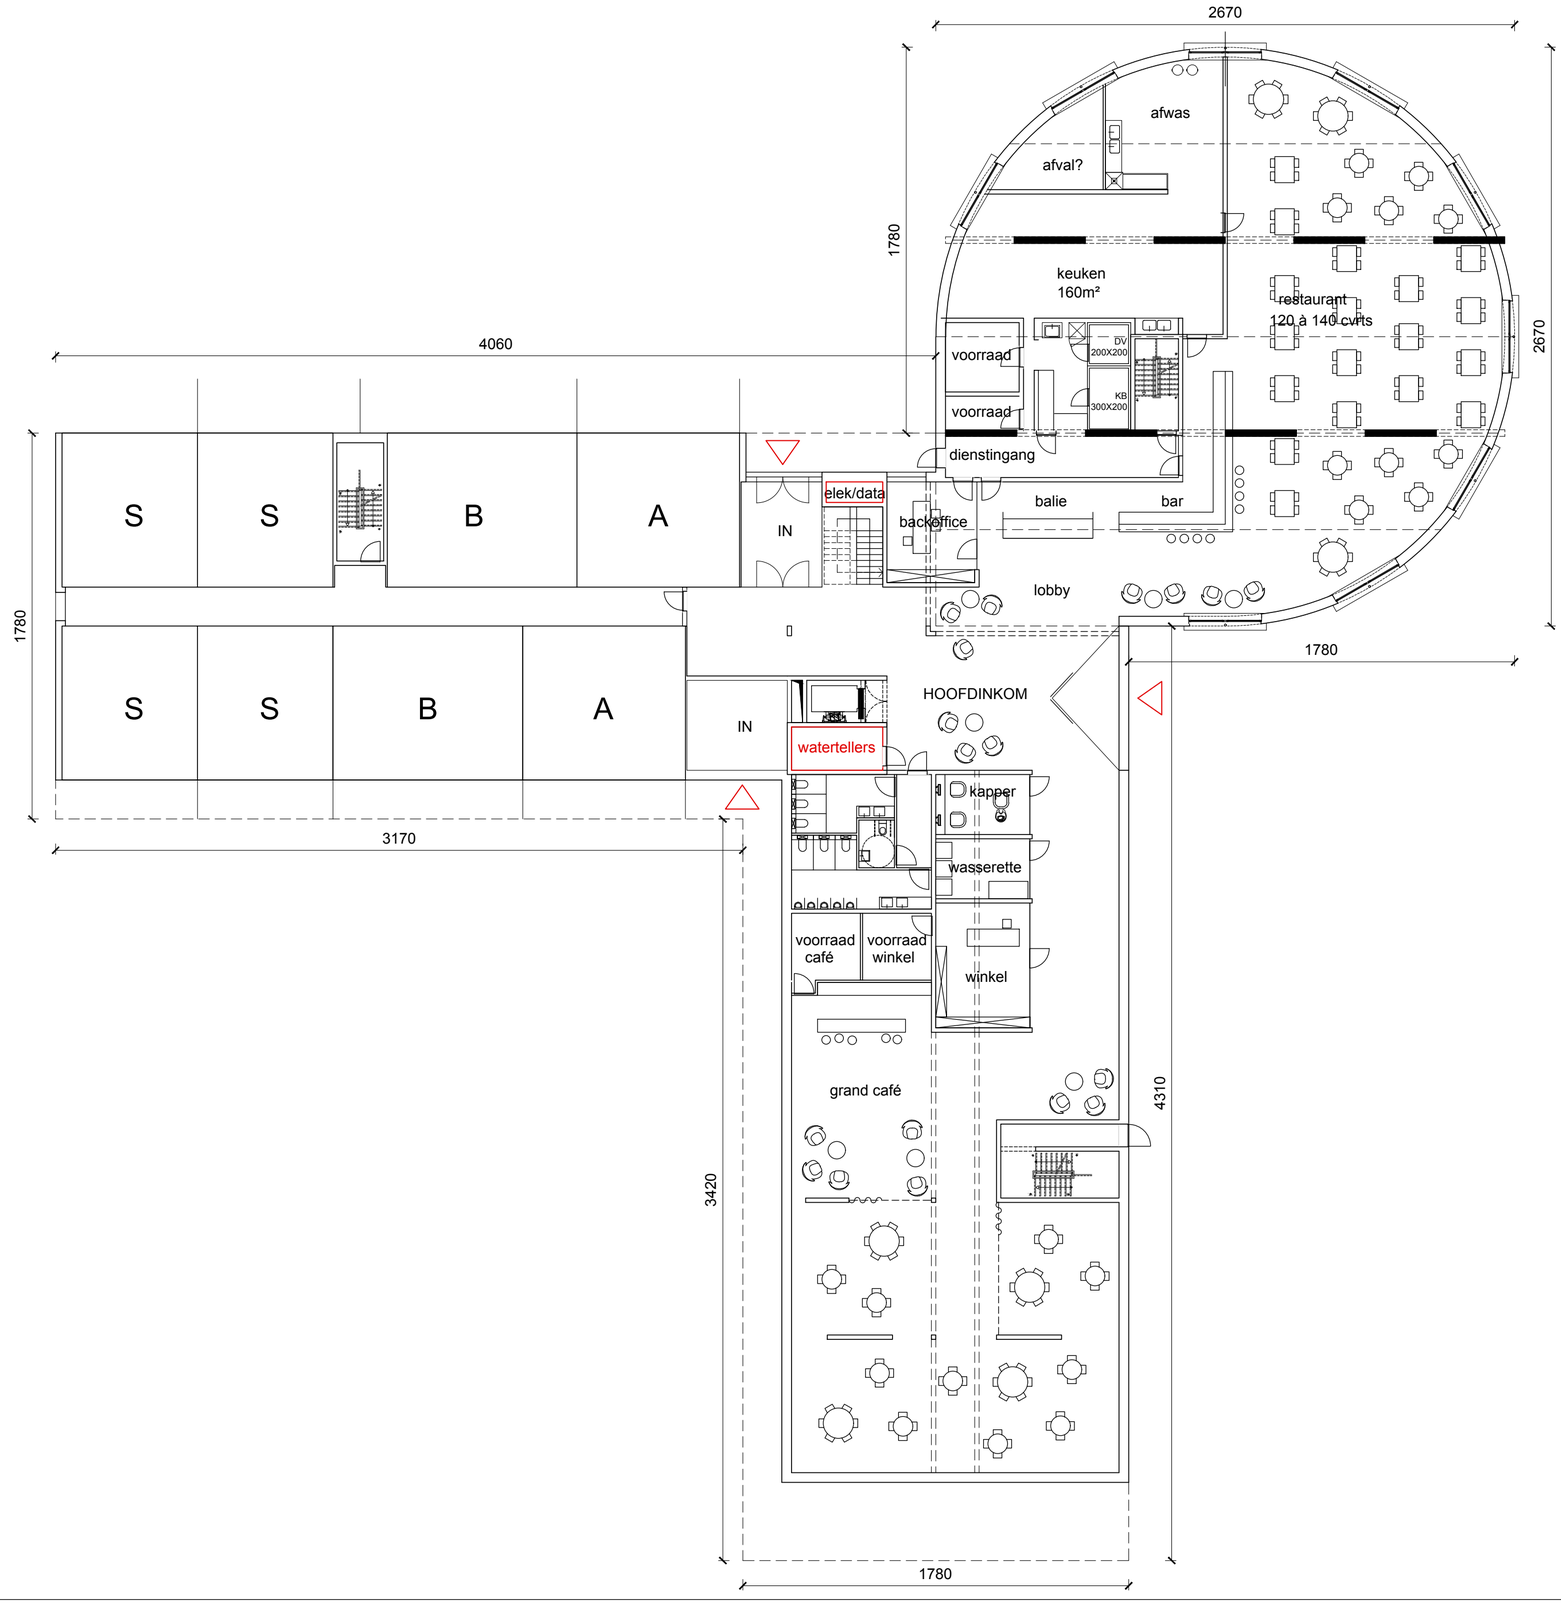

legende

- metselwerk - snelbouw
- gipsblokken
- silicaatstenen
- stijlwand
- isolatie
- beton
- betonstenen
- funderingsbeton
- beton - cellenbetonblokken
- beton - architectonisch
- parement
- natuursteen
- dekvloer
- gewelven
- RWA-G — riolering regenwater
- VRWA-G — riolering vervuild-regenwater
- DWA-G — riolering afvalwater
- FEC-G — riolering fecaliën
- RWA-P — riolering regenwater opgehangen
- VRWA-P — riolering vervuild-regenwater opgehangen
- DWA-P — riolering afvalwater opgehangen
- FEC-P — riolering fecaliën opgehangen

1/200

0 2 4 6 8 m

Niveau +00
Blok A

Datum/Date 03.05.2018
Sch./éch. 1/200
Doss.nr 17-162

Opdrachtgever
Care for Live CVBA
Parklaan 55 bus 24
2300 Turnhout

Bouwplaats
Koningin Astridlaan
Maldegem
1stAFD. sectie B nr.422g²

www.B2Ai.com
Rue J. Jordaensstraat 18a, B-1000 Brussel-Bruxelles | T +32 2 641 88 00 | E info@B2Ai.com
Bellevue 5, B-9050 Ledeberg [Gent] T +32 9 210 17 10
Accent Business Park, Kwadestraat 149A/0.1, B-8800 Roeselare | T +32 51 21 11 05 |
BURO II & ARCHI+I bvba | Maatschappelijke zetel Brussel | BE 0834.075.680 | RPR Brussel

Fase	Plan	Nummer	Index
AE	AE_L00	3/30	

B2Ai Human Centered Architecture

The reuse of these documents incries the acceptance and acknowledgment of the copyrights of BURO II & ARCHI+I Ltd., which relate both to the moral rights (right of publicity, right of paternity, right of respect and integrity) as at the patrimonial rights (reproduction, communication rights, resale rights). This implies that these documents may not be used, communicated, reproduced or modified in any way or in any case the name and intellectual property rights of BURO II & ARCHI+I must be mentioned explicitly on the plan(s) of which the use is authorized. The recipient will not distribute these documents to third parties and will use the plans exclusively for this purpose. For each full or partial use of the documents for other purposes, a written agreement of BURO II & ARCHI+I must be concluded.