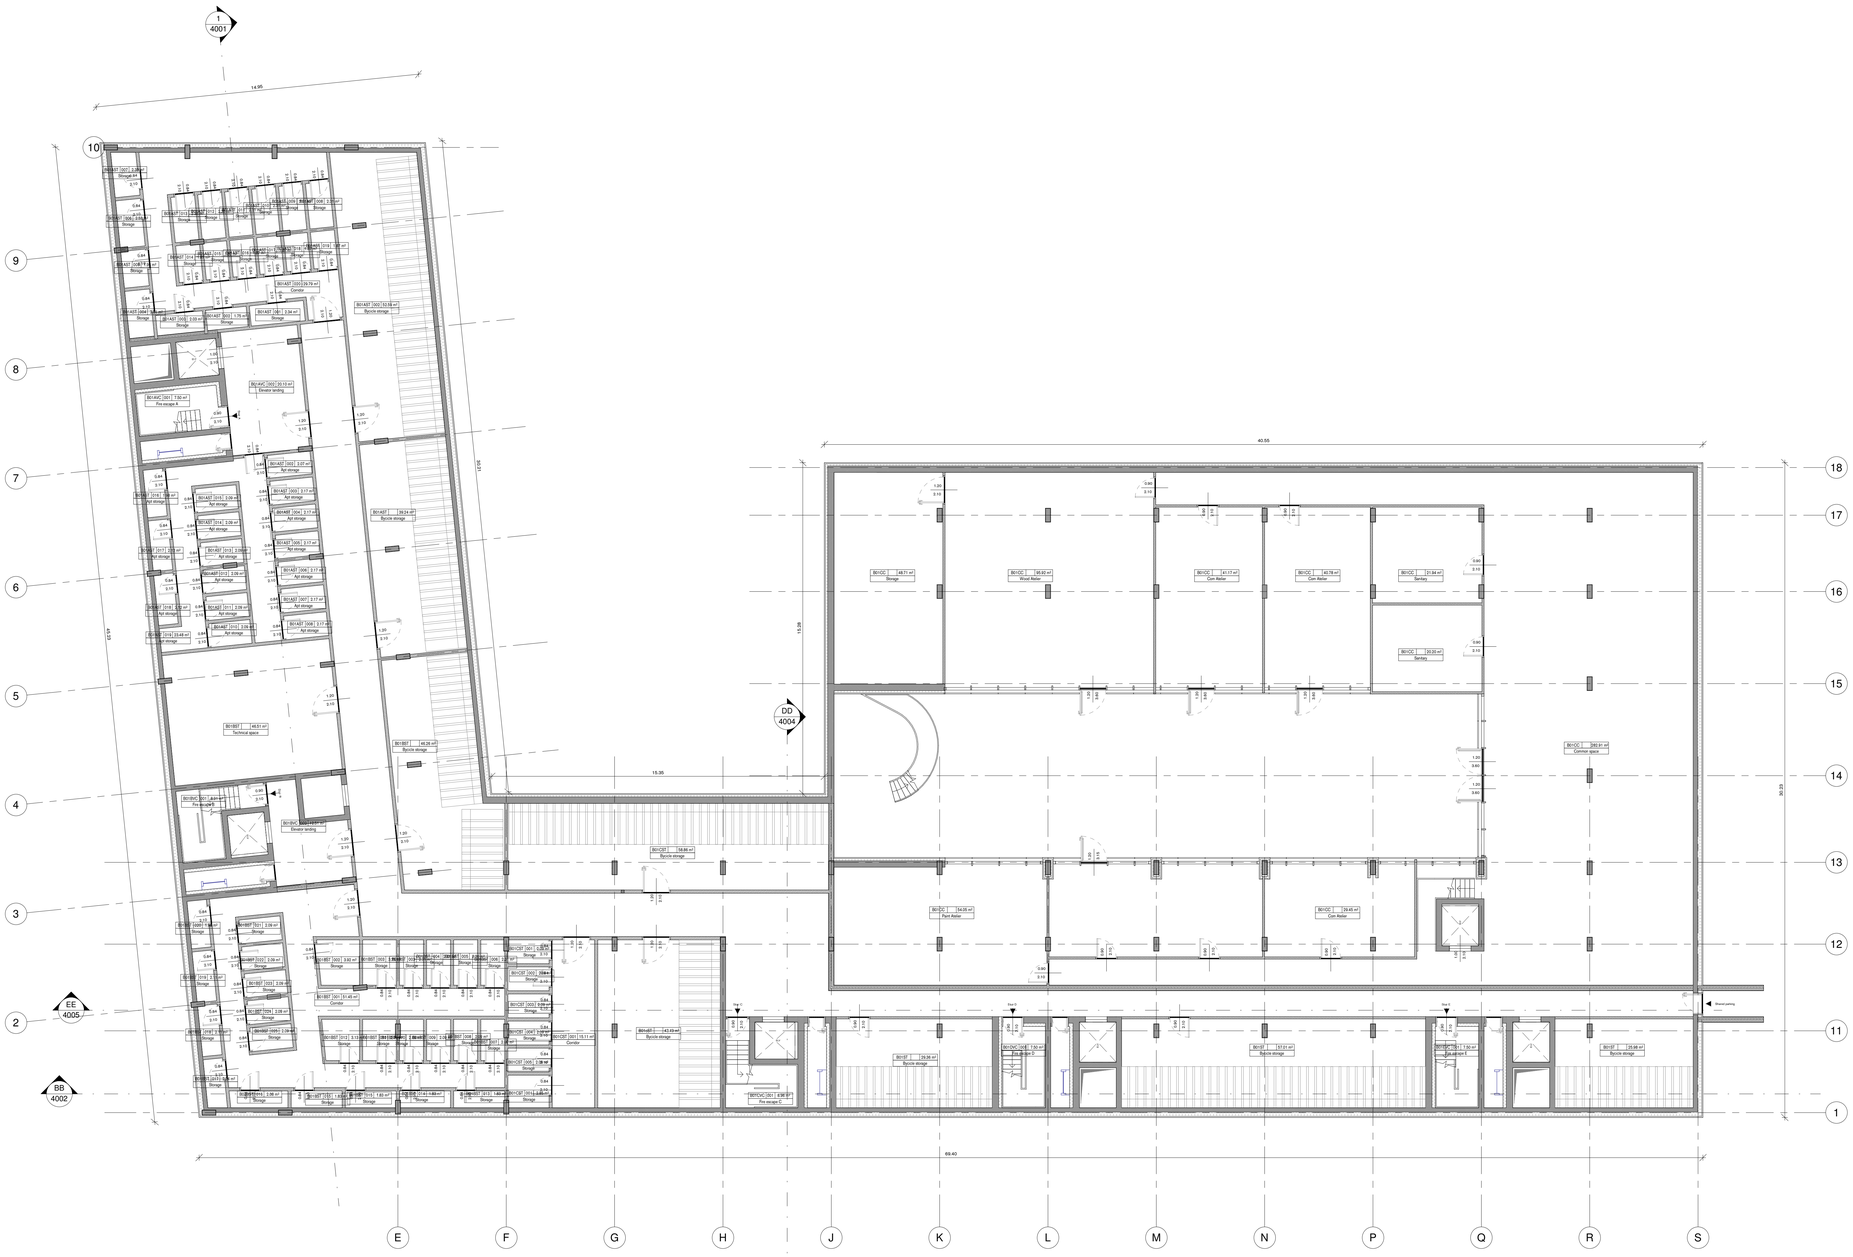

FIRE DEPARTMENT

- Compartment EI 60 Apartments
- Compartment EI 60 Evacuation Route
- EI 60 Wall
- EI 30 Wall
- REI 60 Wall

MATERIALS

WALL STRATIGRAPHY

- Insulation
- Masonry
- Concrete

FLOOR FINISHING

- Prefabricated polished concrete floor finishing
- Raw concrete floor finishing
- Concrete finishing
- Wood floor finishing

ELEVATION FINISHING

- High performance prefabricated polished concrete
- Prefabricated fibre cement panels

- Spot Elevation
- Entrance
- Escape route
- Emergency exit
- Fire hose reel
- EI 30 — Fire-resistant door 30 min fire-resistance
- EI 30 — Fire-resistant self closing door 30 min fire-resistance
- Emergency exit flow
- Smoke extractor

0 1 2 3 4 5 [m]
SCALE 1:100

	Purpose of Issue	Checked by	Approved by	Date
[redacted]				

Project by
STEFANO BOERI ARCHITETTI
Stefano Boeri Architetti
via Gaetano Donizetti, 4
20122 Milano
t +39 0255014101
f +39 0236769185

Client

Triple Living

Triple Living nv
Jan Van Gentstraat 7, bus 501
2000 Antwerpen
TEL +32 03 336 00 00
www.triple-living.be

Project
Antwerpen Nieuw Zuid Striga 4 Blok 20

Project number : -
Phase : Preliminary Design
Drawn by : arch. Alessandra Magnetti
Contact arch. Hana Narvaez

Title : **BA_nieuwbouw B20_P_N_01_level -1**

Scale : As indicated
Sheetsize : A0
Contract number : -
Sheet :
DRAFT
10/08/2018

Drawing number
2001

Revision:
.00

WW-SBA-ZZQ-ZZ-M3-AR

Date:

1 B01
1 : 100