EL. +9,50m

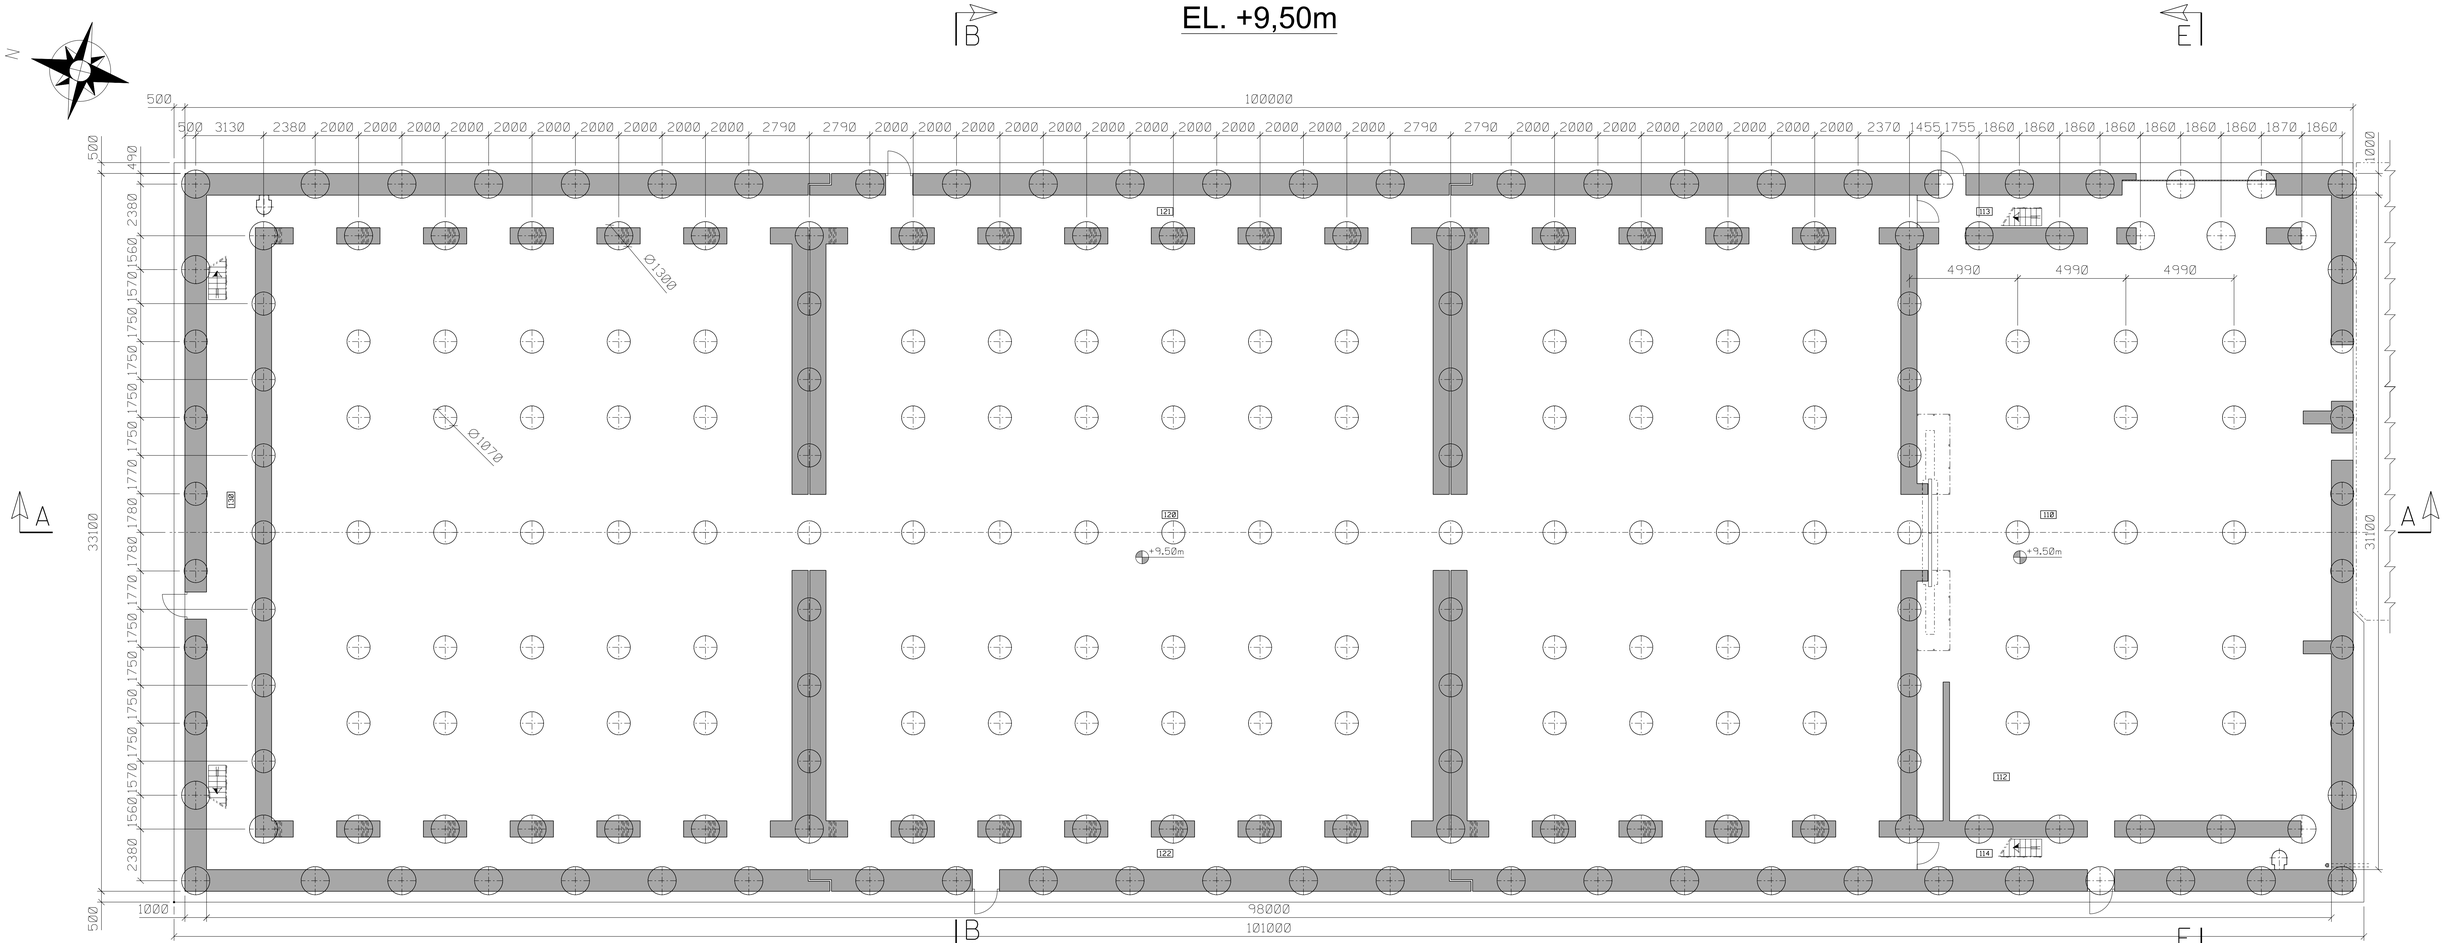

EL. +13,35m

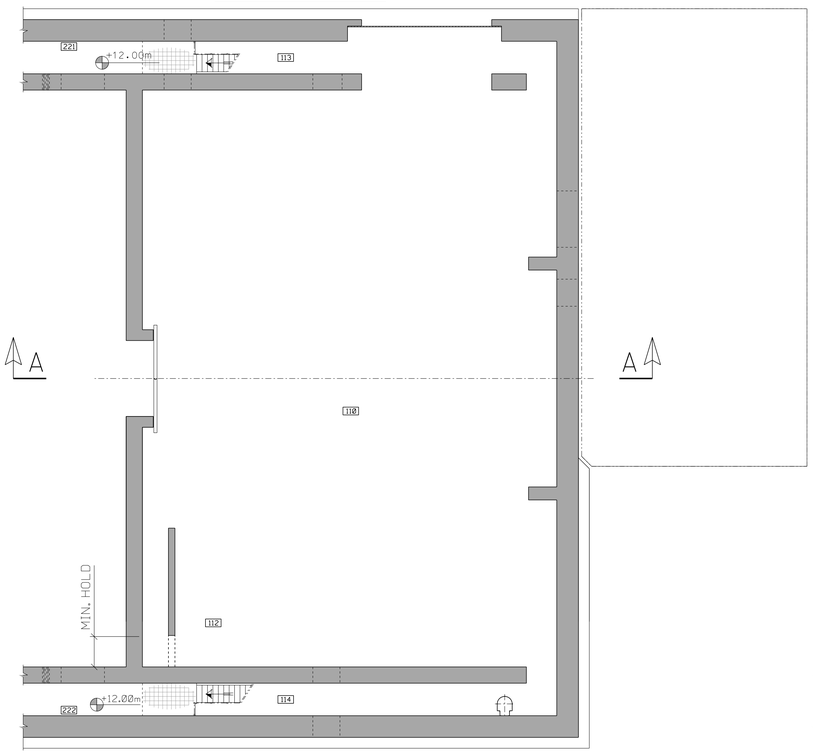

EL. +18,60m

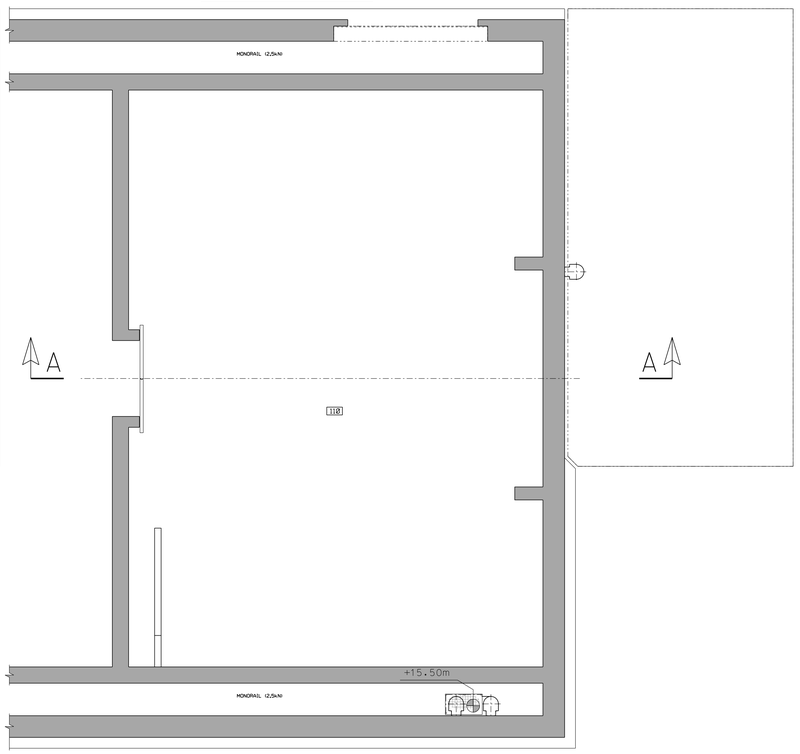

NOTE:

- DIMENSIONS IN mm AND ELEVATION IN m.

ROOM N°	NAME
110	HANDLING HALL
-	-
112	INSPECTION STAND
113	EMERGENCY EXIT CORRIDOR
114	EMERGENCY EXIT CORRIDOR
120	STORAGE HALL
121	MONITORING HALL (CIRCULATION)
122	MONITORING HALL (CIRCULATION)
130	CORRIDOR
221	MONITORING HALL (CASK He MONITORING)
222	MONITORING HALL (CASK He MONITORING)
321	CRANE ACCESS PLATFORM
322	CRANE ACCESS PLATFORM

[redacted]

Issued on 05/09/2018

AHH295
C:\Users\AHH295\Desktop\archivio\SFB2_uni.dgn
05-09-18
SFB2_uni.dgn 05-09-18 10:11:57