


GRONDPLAN

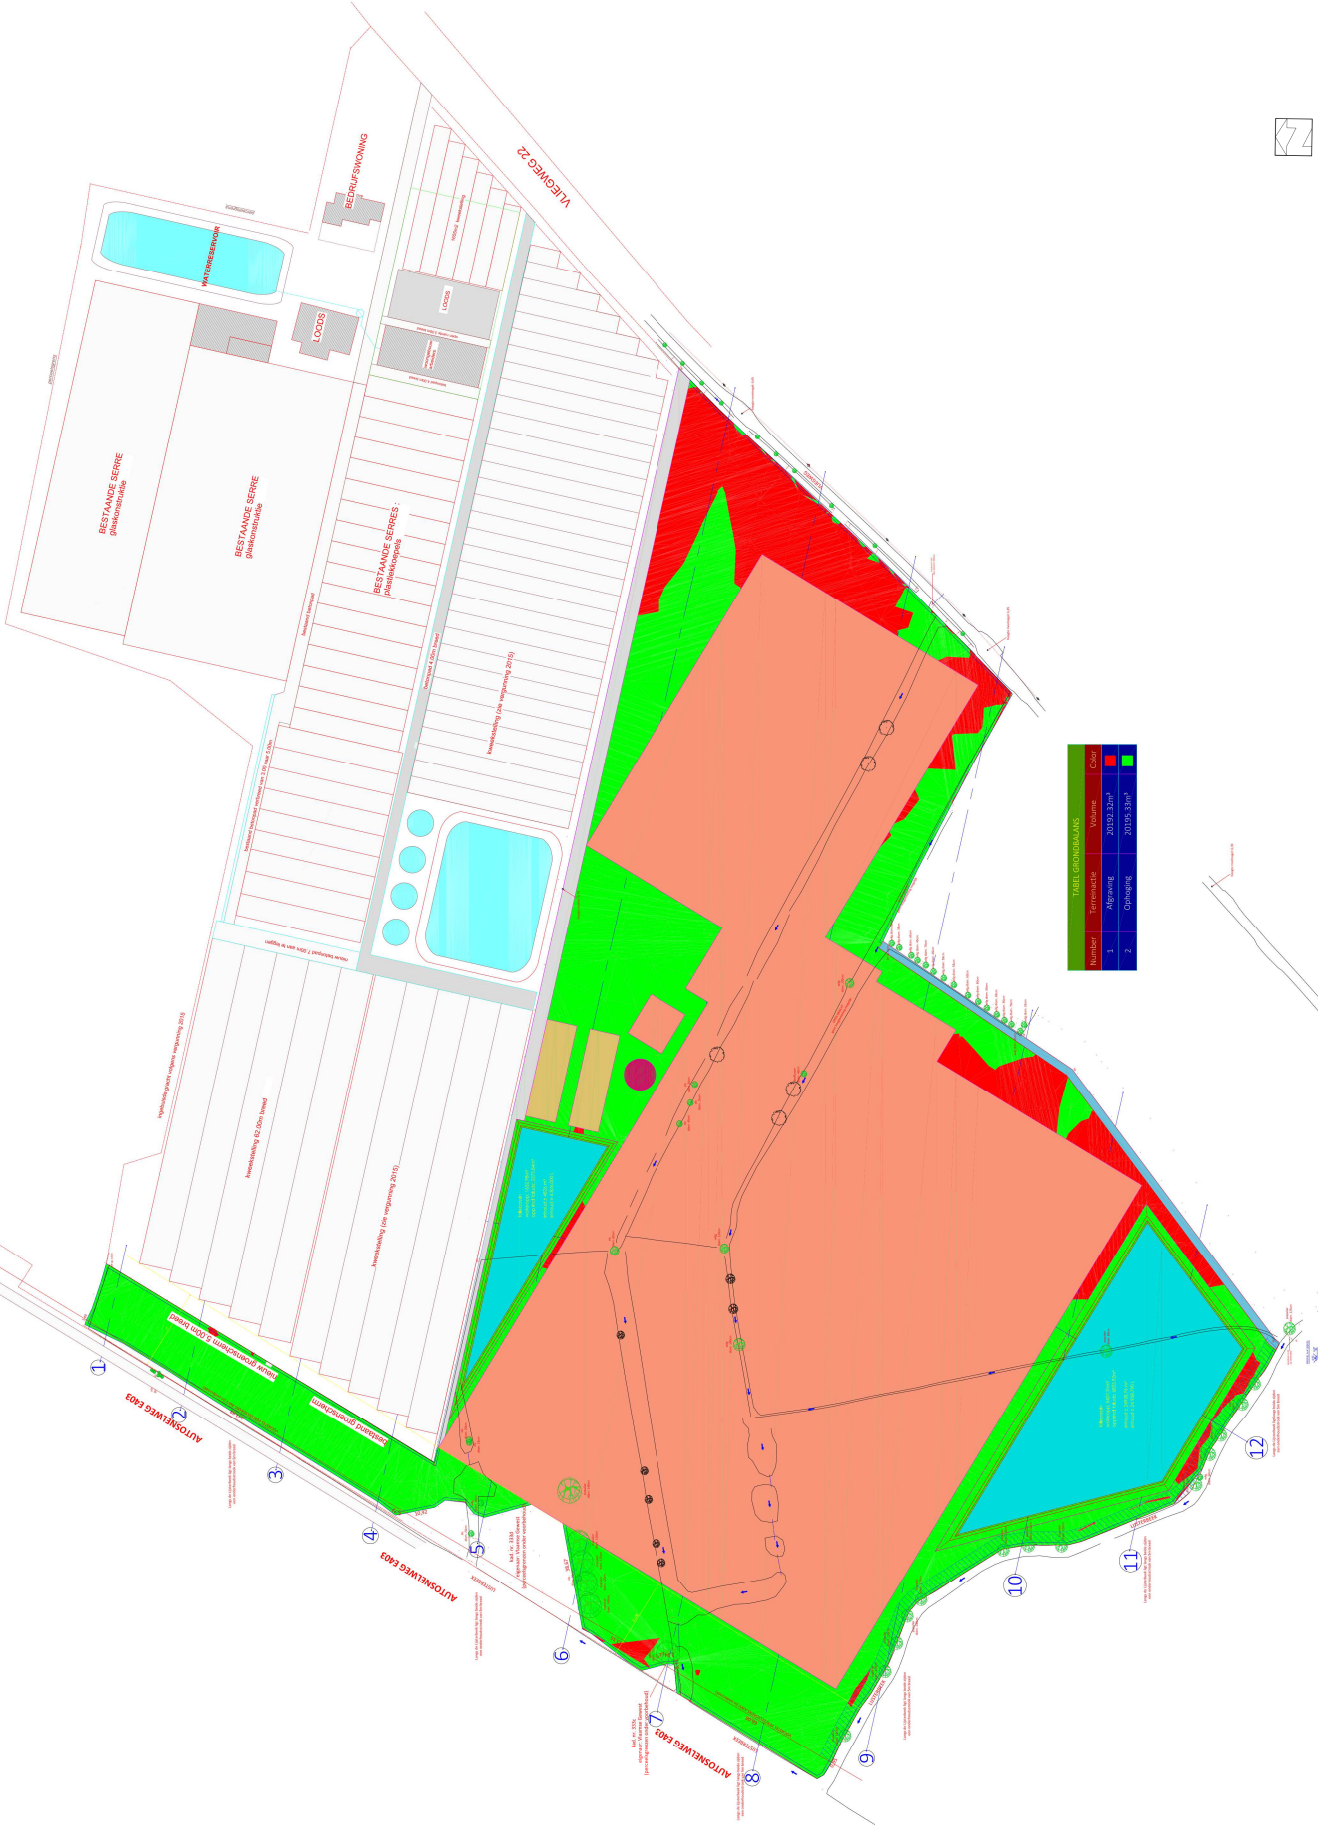


