Doorsnede CC

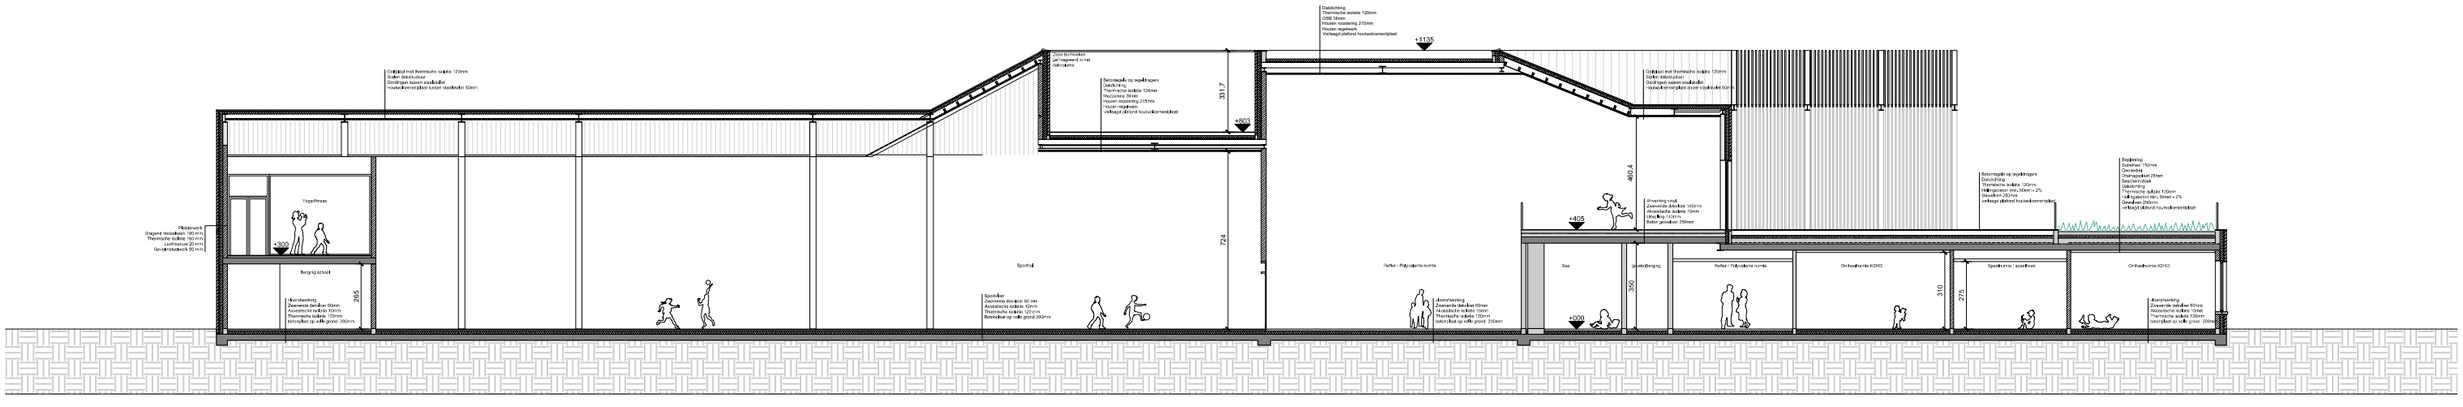

The receipt of these documents implies the acceptance and acknowledgment of the copyrights of BURO II & ARCHI + I Ltd., which relate both to the moral rights (right of publicity, right of paternity, right of respect and integrity) as at the patrimonial rights (reproduction, communication rights, resale rights). This implies that in any case the name and credentials of BURO II & ARCHI + I must be mentioned explicitly on the plans, of which the user is authorized. The recipient will not distribute these documents to third parties and will use the plans exclusively for the purposes. For each full or partial use of the documents for other purposes, a written agreement of BURO II & ARCHI + I is needed.