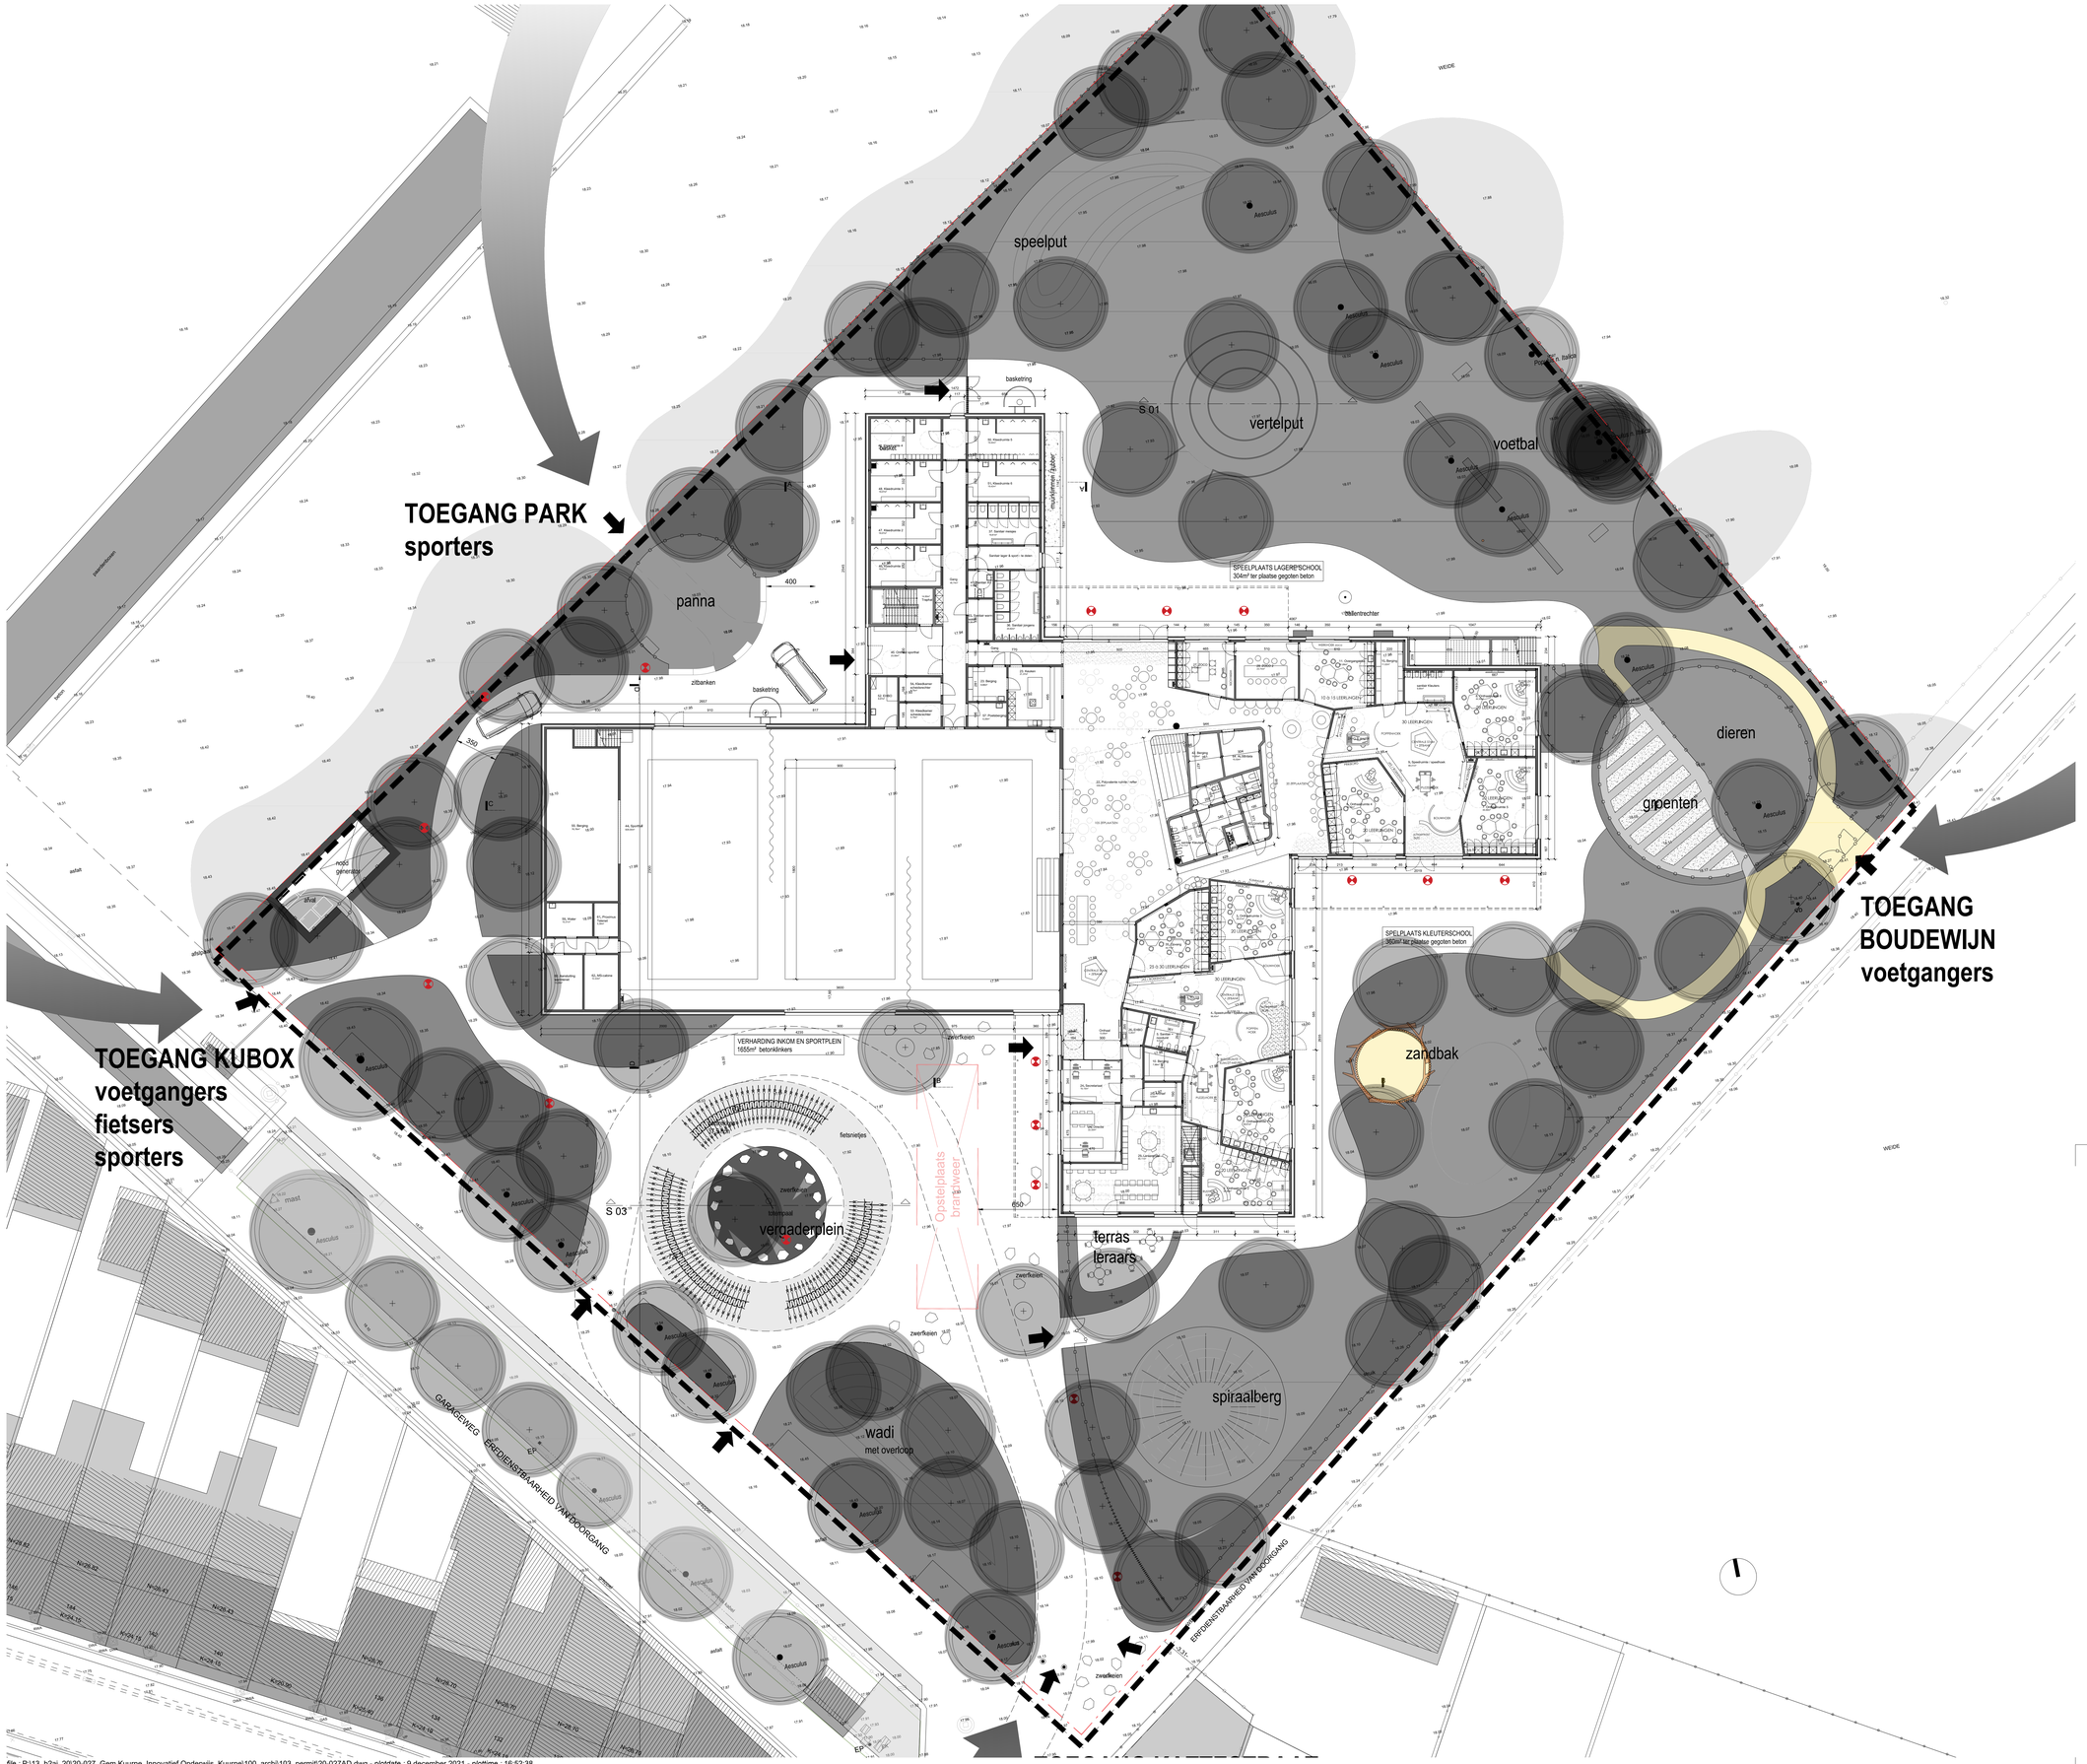

www.B2Ai.com

Rue J. Jordaensstraat 18a, B-1000 Brussel-Bruxelles | T +32 2 641 88 00 | E info@B2Ai.com
Bellevue 5, B-9050 Ledeberg (Gent) | T +32 9 210 17 10
Accent Business Park, Kwadestraat 148AD.1, B-8800 Roeselare | T +32 51 21 11 05

BURO II & ARCHI+I bvba | Maatschappelijke zetel Brussel | BE 0834.075.680 | RPR Brussel

B2Ai Human Centered Architecture

Ontwerp

Nieuwbouw school 'PiWi en sporthal
Ontwerp en bouw van schoolgebouw en sporthal

Bouwplaats	Opdrachtgever
Kattestraat 28 8520 Kuurne ----	Gemeente Kuurne Marktplein 9 8520 Kuurne
Ontwerp Architectuur **Gelijkvloers** **+00**	**Opdrachtgever 2**

OA	EVDC	**PA**	XN	**DOSSIER** 20-027	**PLAN** 000
Schaal	1/175			**CODE**	plancode_N_L+00

Index	Datum	Wijzigingen	Tekenaar
0	24.11.2021		abc
a.			
b.			
c.			
d.			
e.			
f.			
g.			
h.			
i.			
j.			
k.			
l.			
m.			

Goedgekeurd en voor akkoord ondertekend

Opdrachtgever | Aannemer | Architect

The rights of these documents have the acceptance and acknowledgement of the copyrights of BURO II & ARCHI+I vzw, which state both to the moral rights right of paternity, right of respect and integrity as of the patrimonial rights transcription, communication rights, resale rights. The copies that in any case be used as a condition of BURO II & ARCHI+I must be mentioned explicitly on the plans, of which the use is authorized. The recipient will not disclose these documents to third parties and will use the plans exclusively for this purpose. It is used for a partial use of the documents for what purpose it, written agreement of BURO II & ARCHI+I is needed.