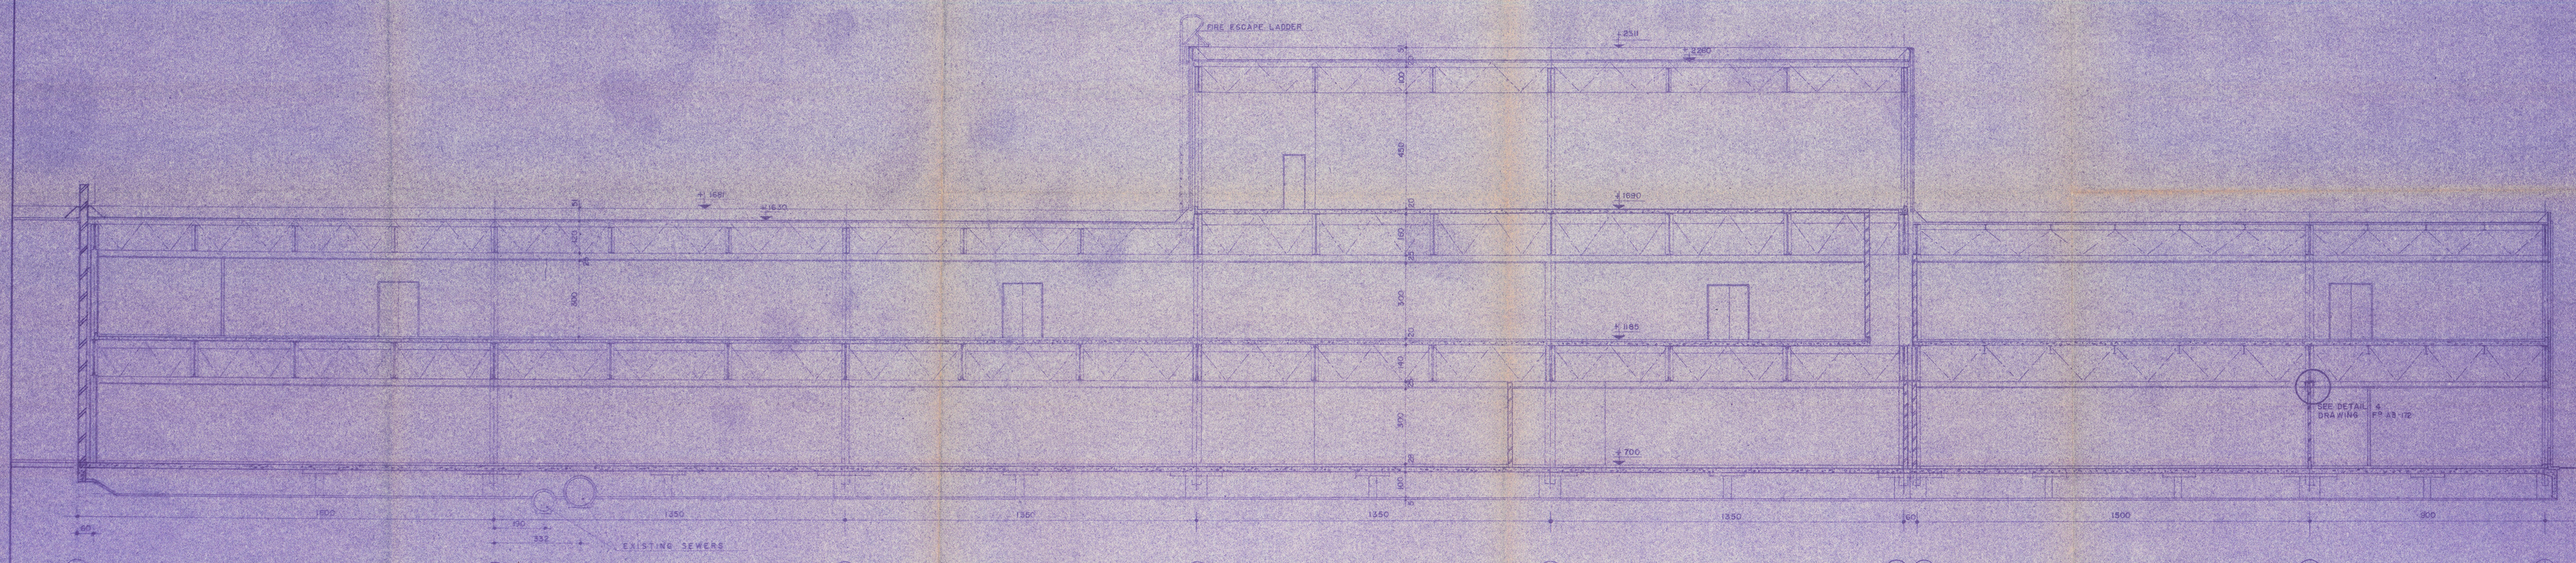

SECTION A_A.

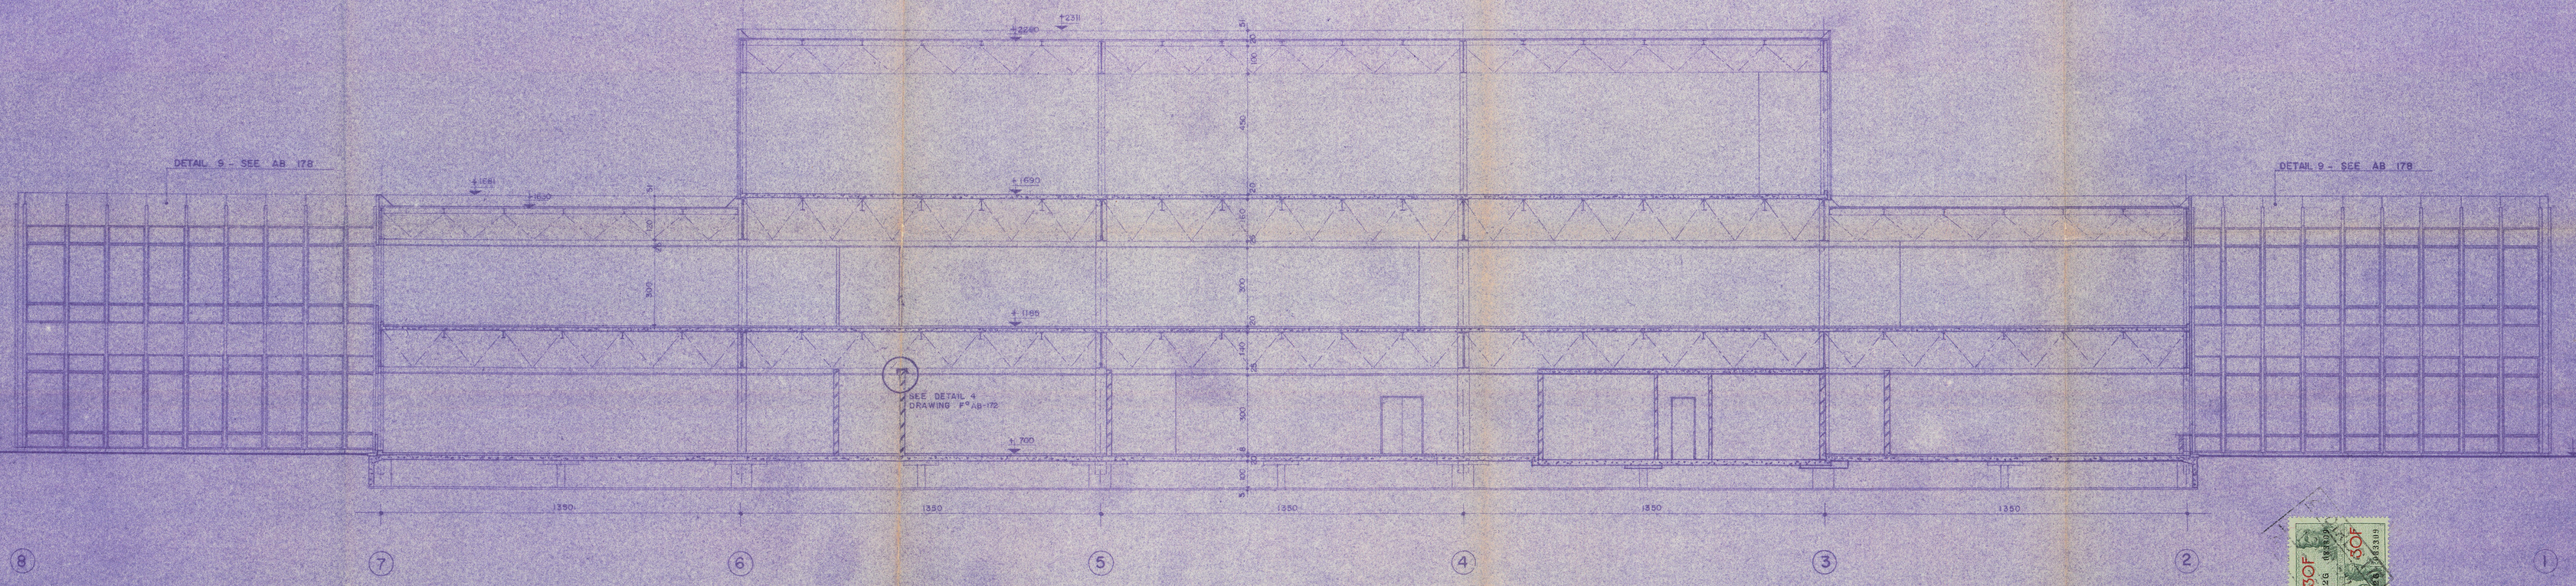

SECTION B_B.

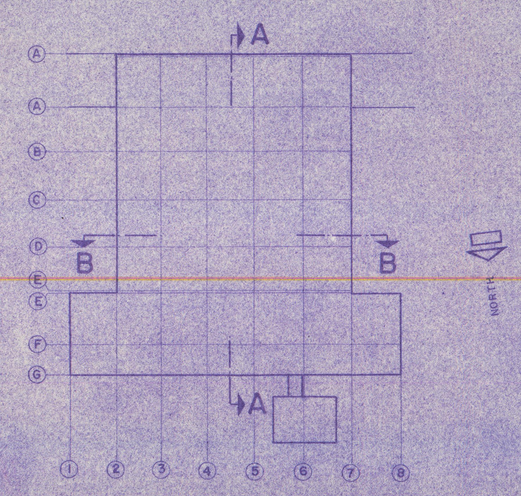

GENERAL MOTORS CONTINENTAL
Noorderlaan — ANTWERP

VAN KUYCK, POLAK & ASSOCIATES
Van Eycklei 14, Antwerpen
Tel. 31.44.42

DATE	REVISIONS	COR. IND.	CHECK'D

GENERAL MOTORS CONTINENTAL
ASSEMBLY PLANT N°2
ANTWERP-BELGIUM
ARGONAUT JOB N°1925

DATE 6.4.66
SCALE 1/100
DRAWN G.S.
CHECK'D

VAN KUYCK, POLAK & ASSOCIATES
ARCHITECTS & ENGINEERS
14 VAN EYCKLEI, ANTWERPEN
TEL. 31.44.42

ADMINISTRATION BUILDING
SECTION A_A AND B_B

F° AB-171

ADM.BLDG ARCH.